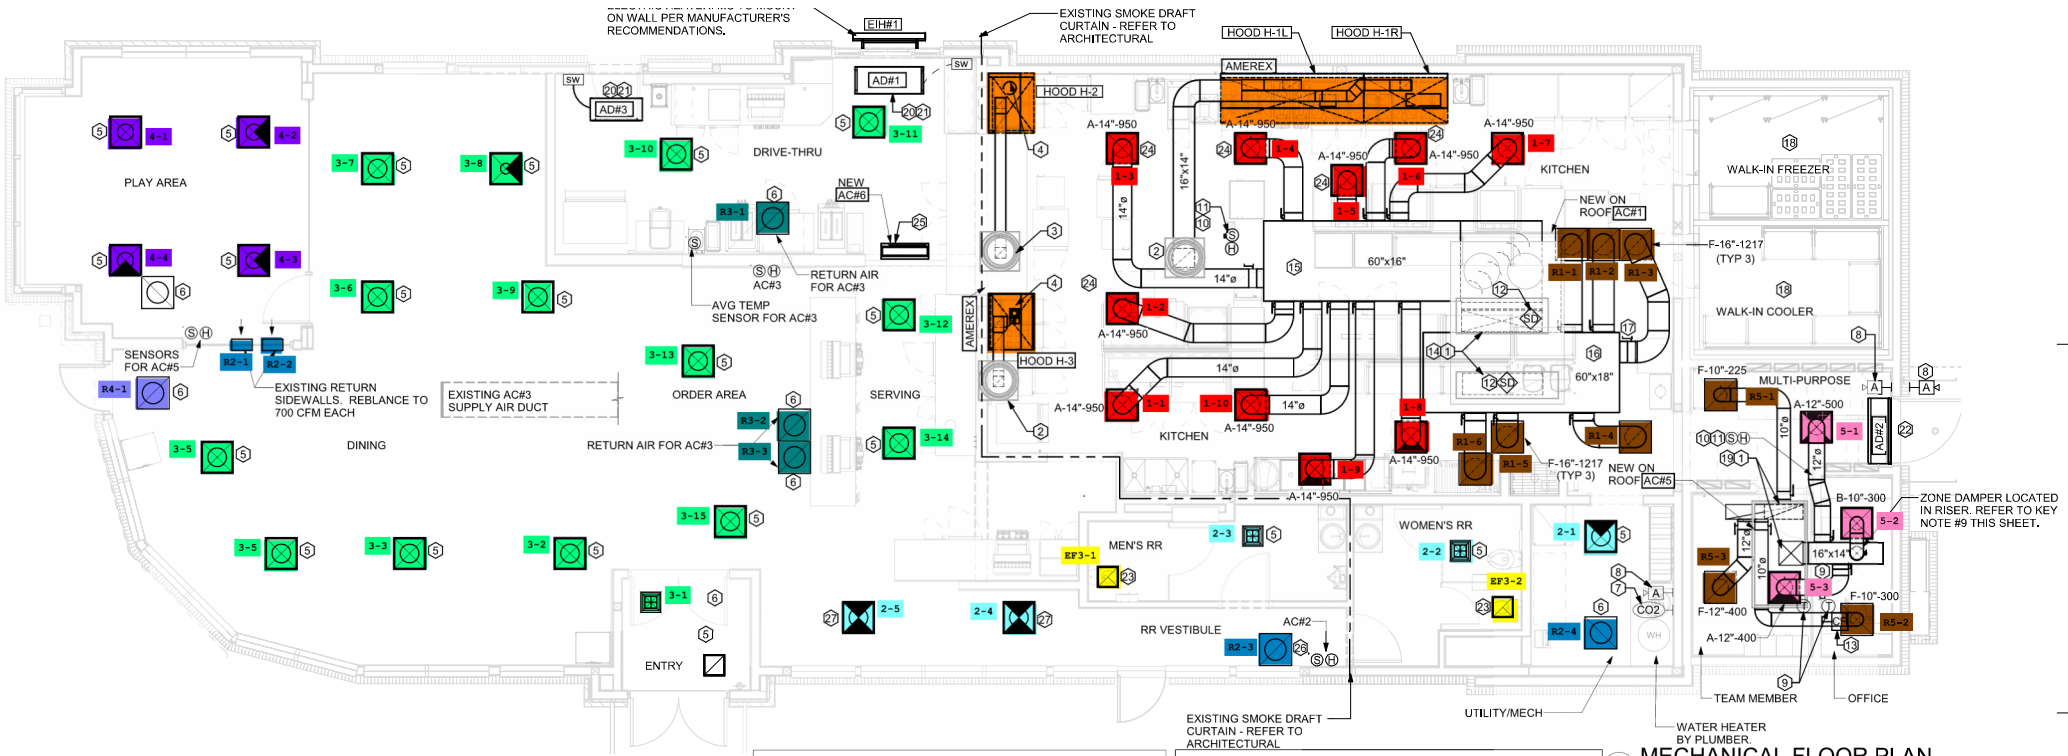

FLEX DUCT SIZE

NOTE:

1 MECHANICAL FLOOR PLAN