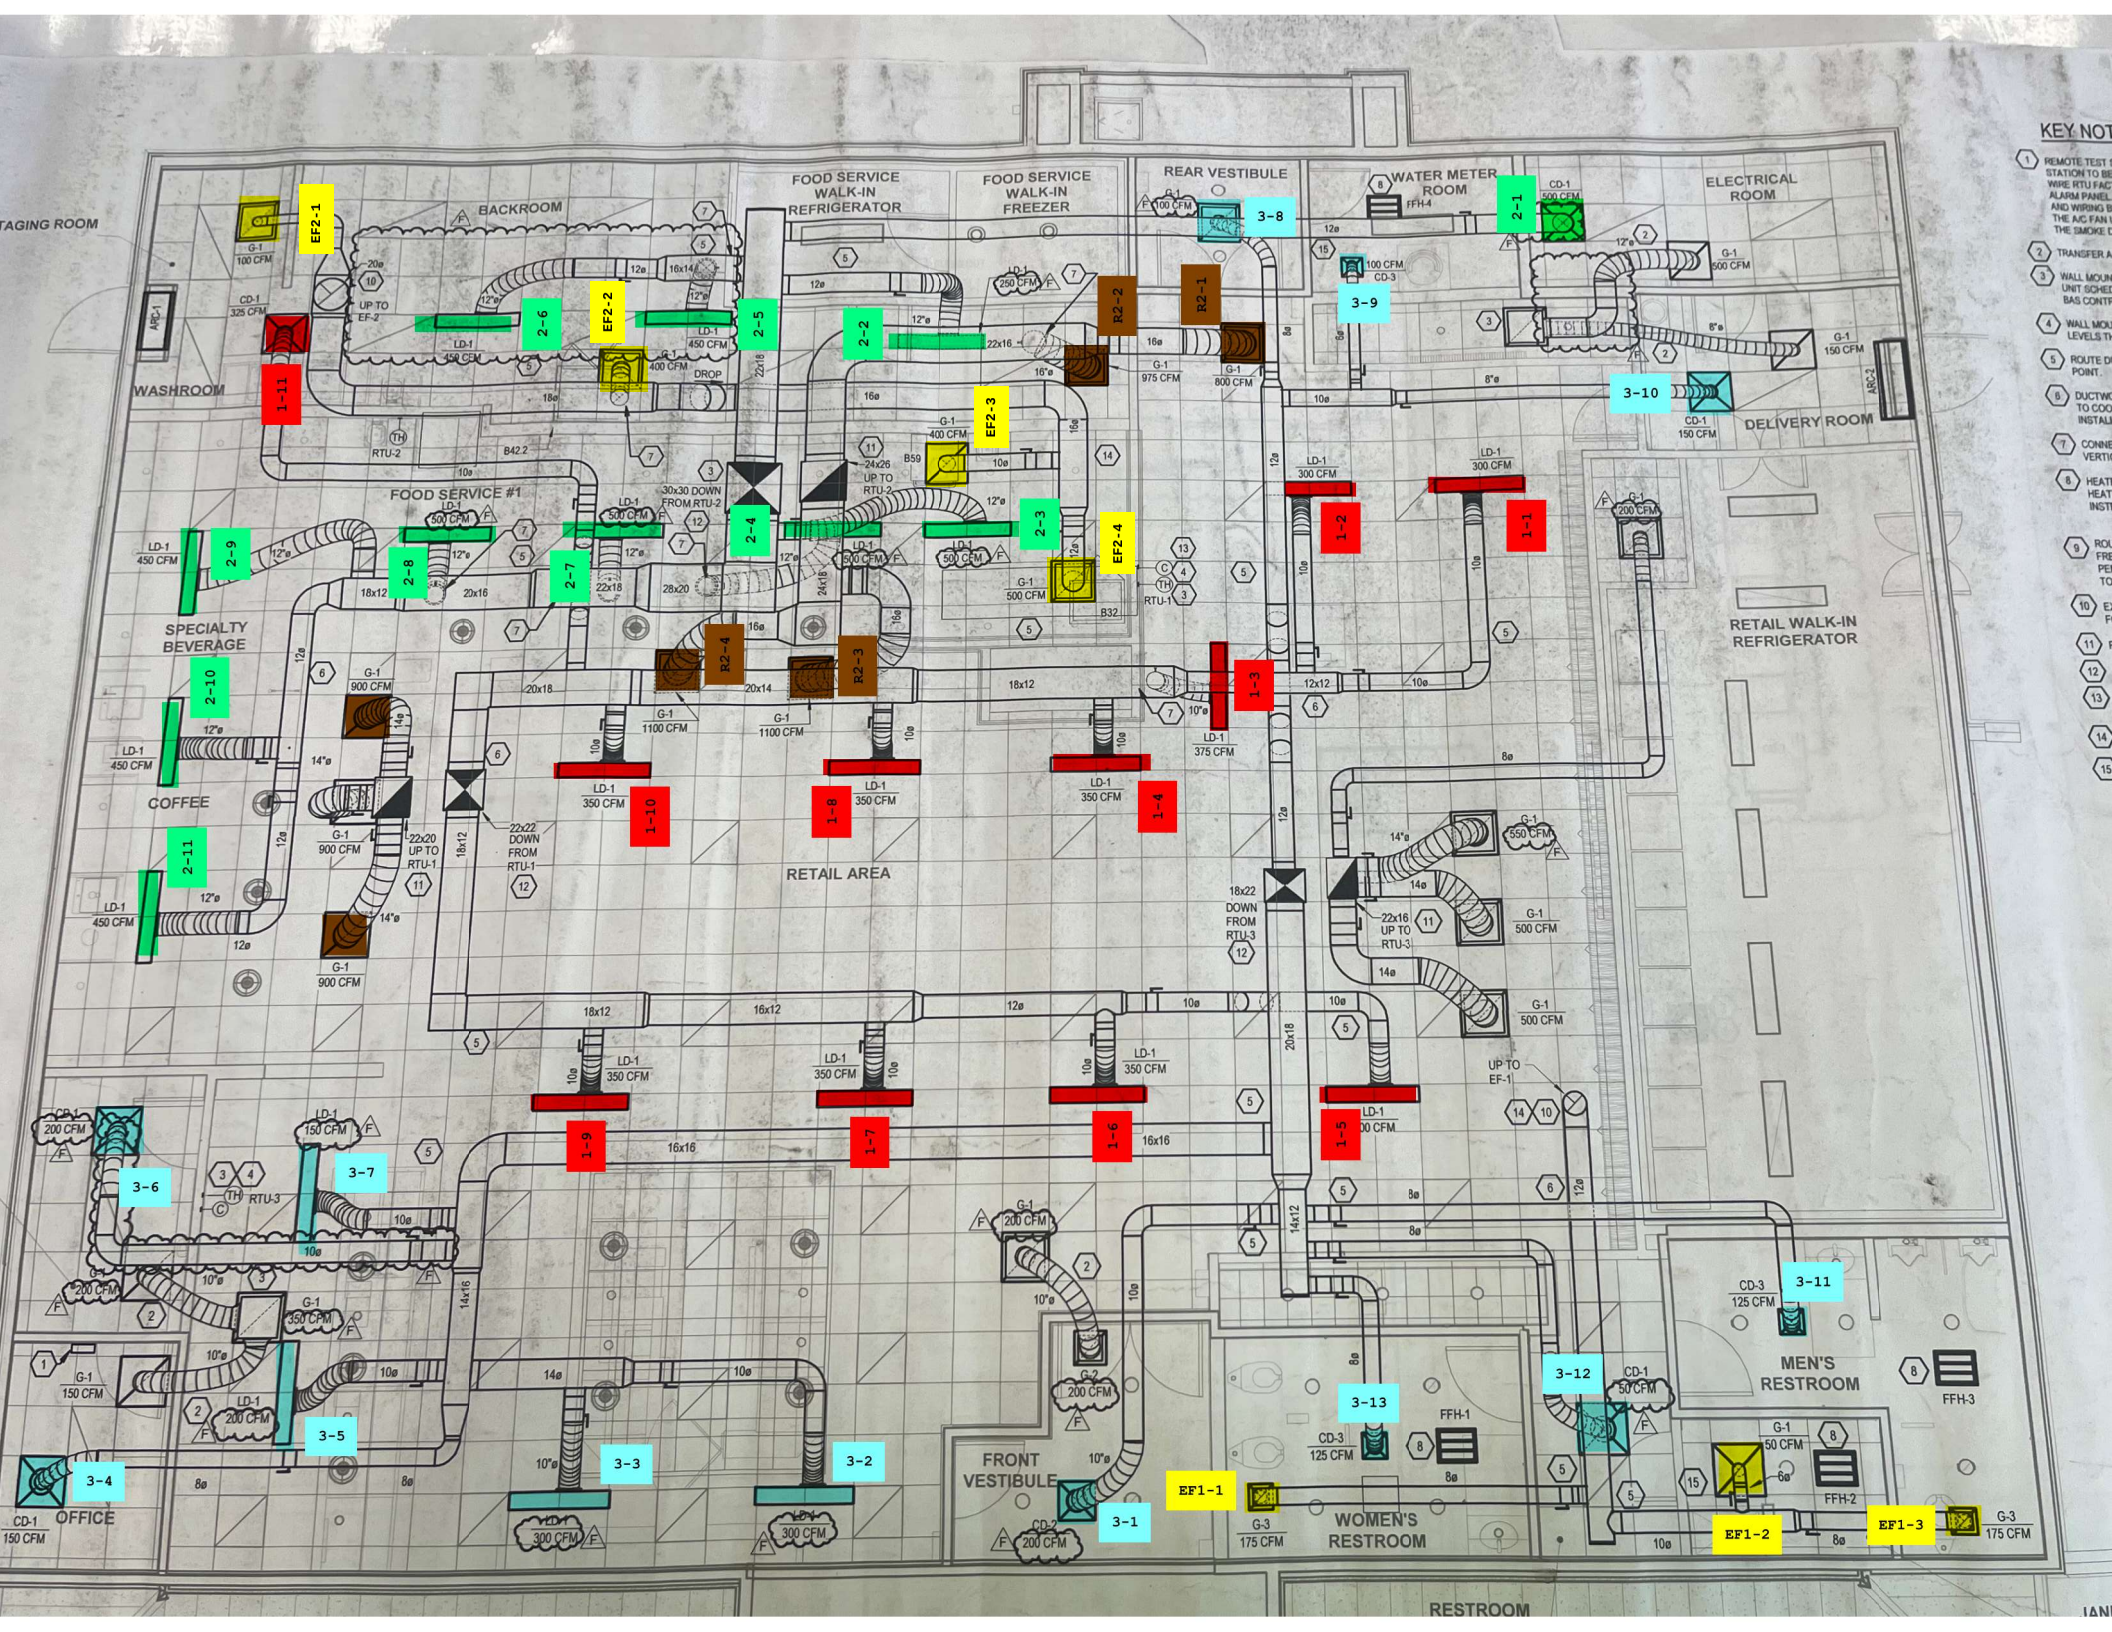
STAGING ROOM
BACKROOM
WASHROOM
FOOD SERVICE WALK-IN REFRIGERATOR
FOOD SERVICE WALK-IN FREEZER
REAR VESTIBULE
WATER METER ROOM
ELECTRICAL ROOM
DELIVERY ROOM
FOOD SERVICE #1
SPECIALTY BEVERAGE
COFFEE
RETAIL AREA
RETAIL WALK-IN REFRIGERATOR
OFFICE
FRONT VESTIBULE
WOMEN'S RESTROOM
MEN'S RESTROOM
RESTROOM
EF2-1
EF2-2
EF2-3
EF2-4
R2-1
R2-2
R2-3
R2-4
1-1
1-2
1-3
1-4
1-5
1-6
1-7
1-8
1-9
1-10
1-11
2-1
2-2
2-3
2-4
2-5
2-6
2-7
2-8
2-9
2-10
2-11
3-1
3-2
3-3
3-4
3-5
3-6
3-7
3-8
3-9
3-10
3-11
3-12
3-13
EF1-1
EF1-2
EF1-3