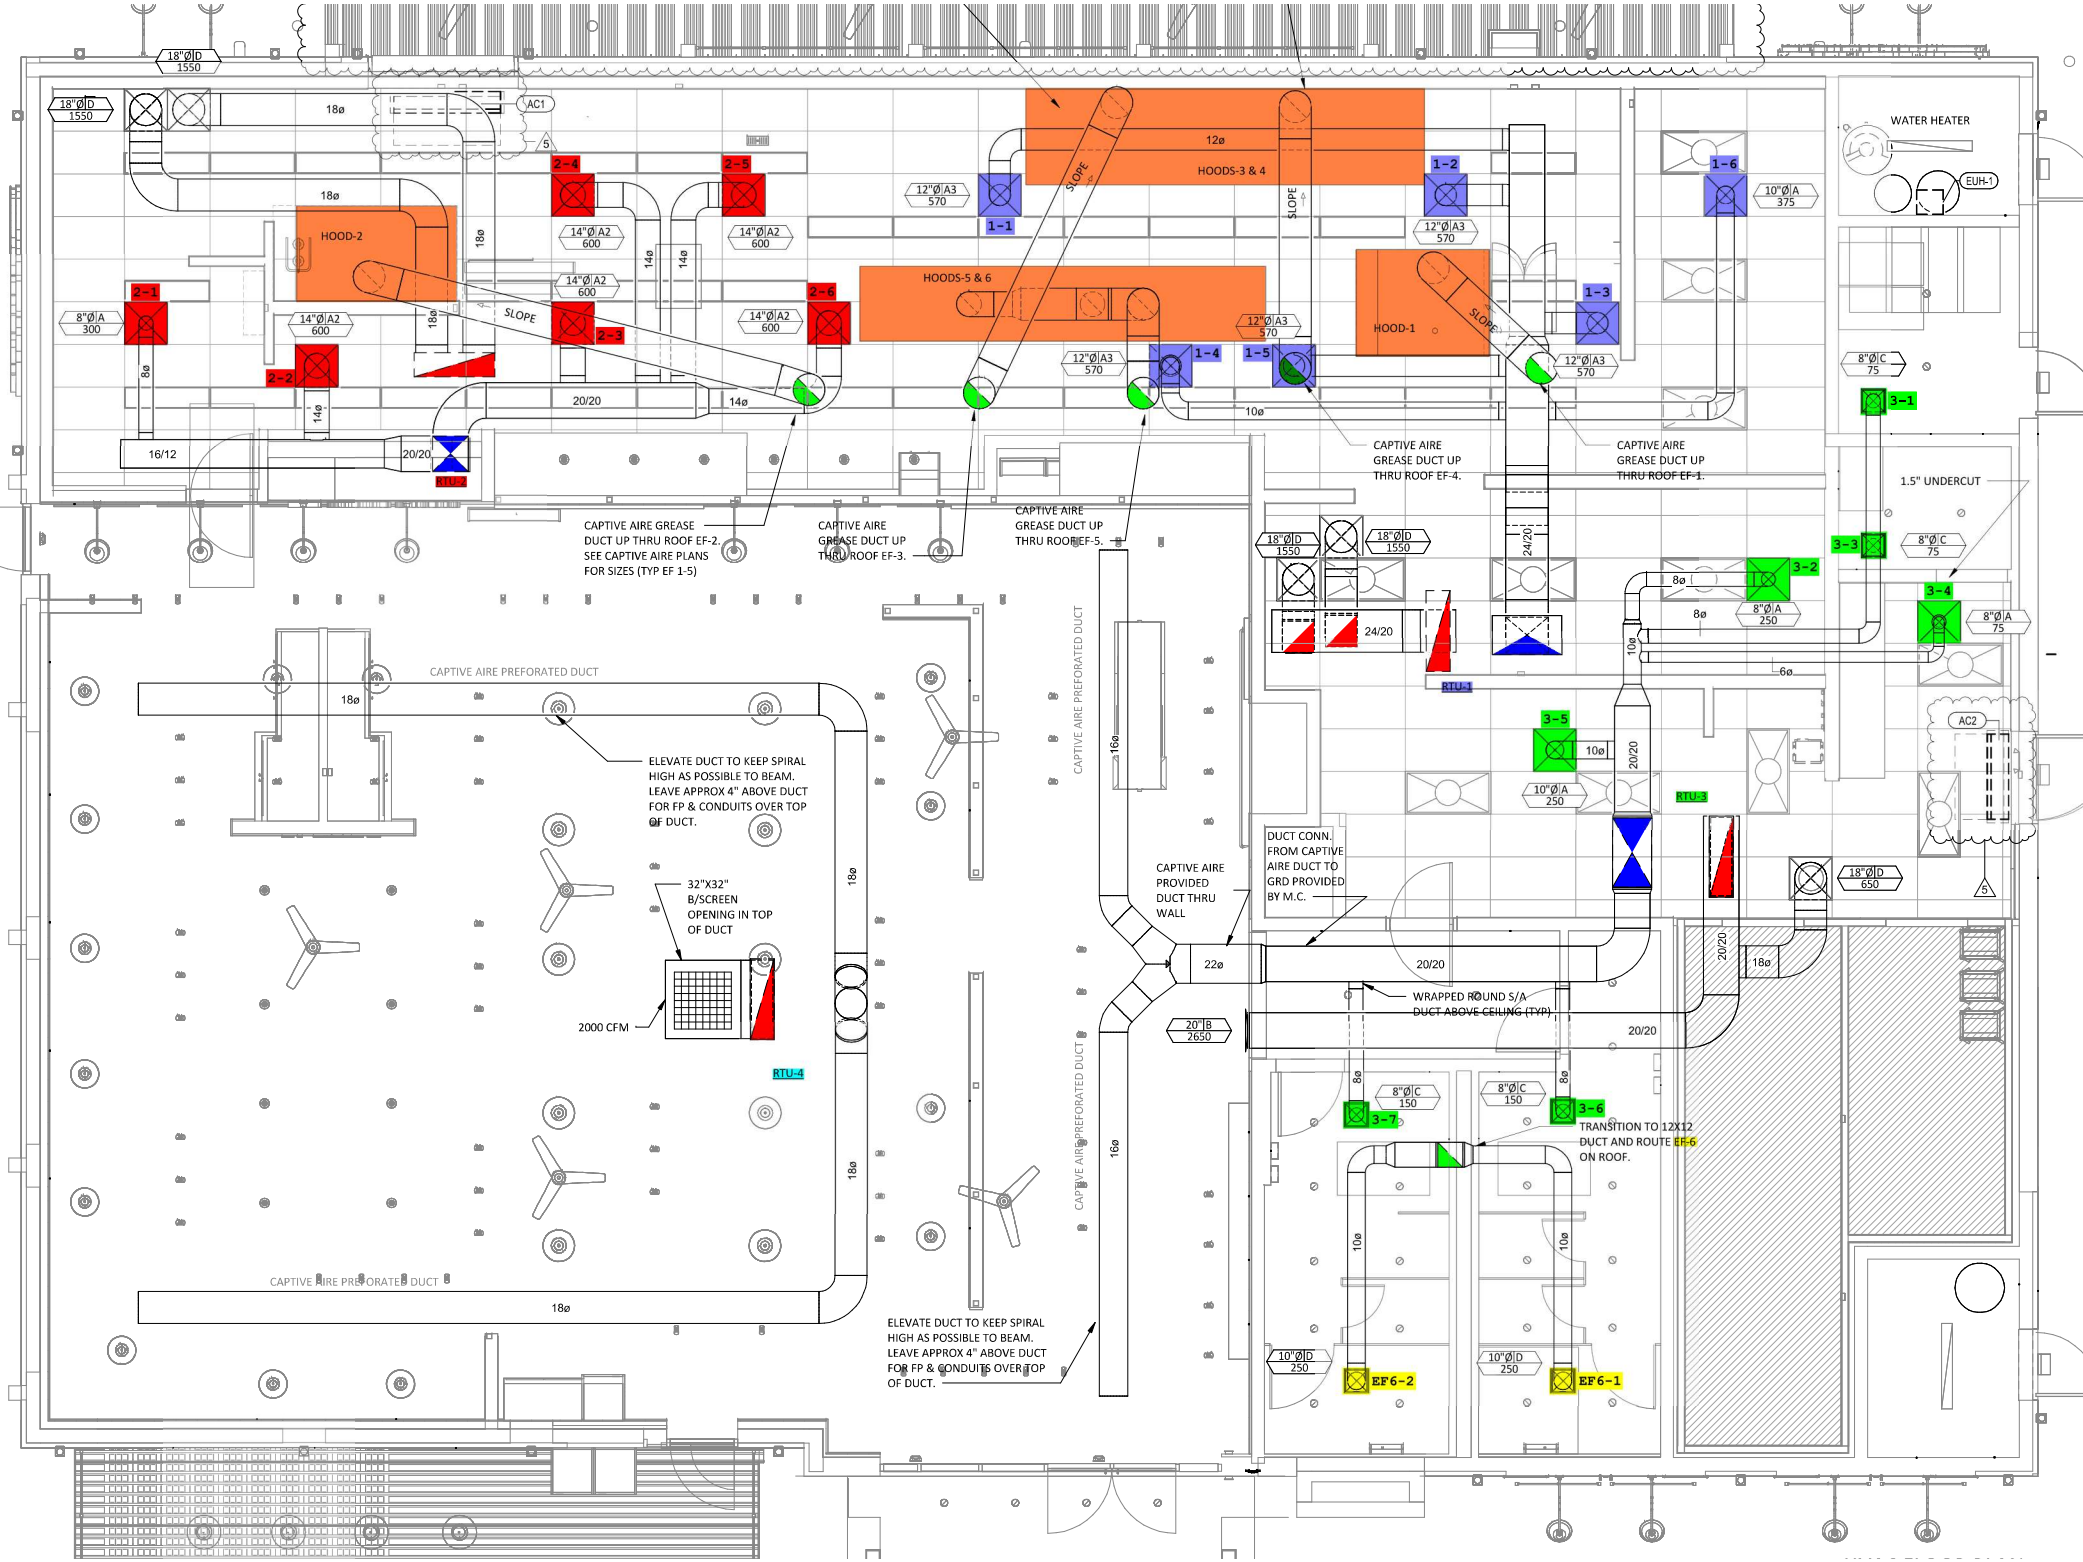
HOOD-2
HOODS-3 & 4
HOODS-5 & 6
HOOD-1
SLOPE
CAPTIVE AIRE GREASE DUCT UP THRU ROOF EF-2. SEE CAPTIVE AIRE PLANS FOR SIZES (TYP EF 1-5)
CAPTIVE AIRE GREASE DUCT UP THRU ROOF EF-3.
CAPTIVE AIRE GREASE DUCT UP THRU ROOF EF-5.
CAPTIVE AIRE GREASE DUCT UP THRU ROOF EF-4.
CAPTIVE AIRE GREASE DUCT UP THRU ROOF EF-1.
WATER HEATER
EUH-1
1.5" UNDERCUT
CAPTIVE AIRE PREFORATED DUCT
ELEVATE DUCT TO KEEP SPIRAL HIGH AS POSSIBLE TO BEAM. LEAVE APPROX 4" ABOVE DUCT FOR FP & CONDUITS OVER TOP OF DUCT.
32"X32" B/SCREEN OPENING IN TOP OF DUCT
2000 CFM
RTU-4
RTU-1
RTU-2
RTU-3
AC1
AC2
CAPTIVE AIRE PROVIDED DUCT THRU WALL
DUCT CONN. FROM CAPTIVE AIRE DUCT TO GRD PROVIDED BY M.C.
WRAPPED ROUND S/A DUCT ABOVE CEILING (TYP)
TRANSITION TO 12X12 DUCT AND ROUTE EF-6 ON ROOF.
EF6-2
EF6-1