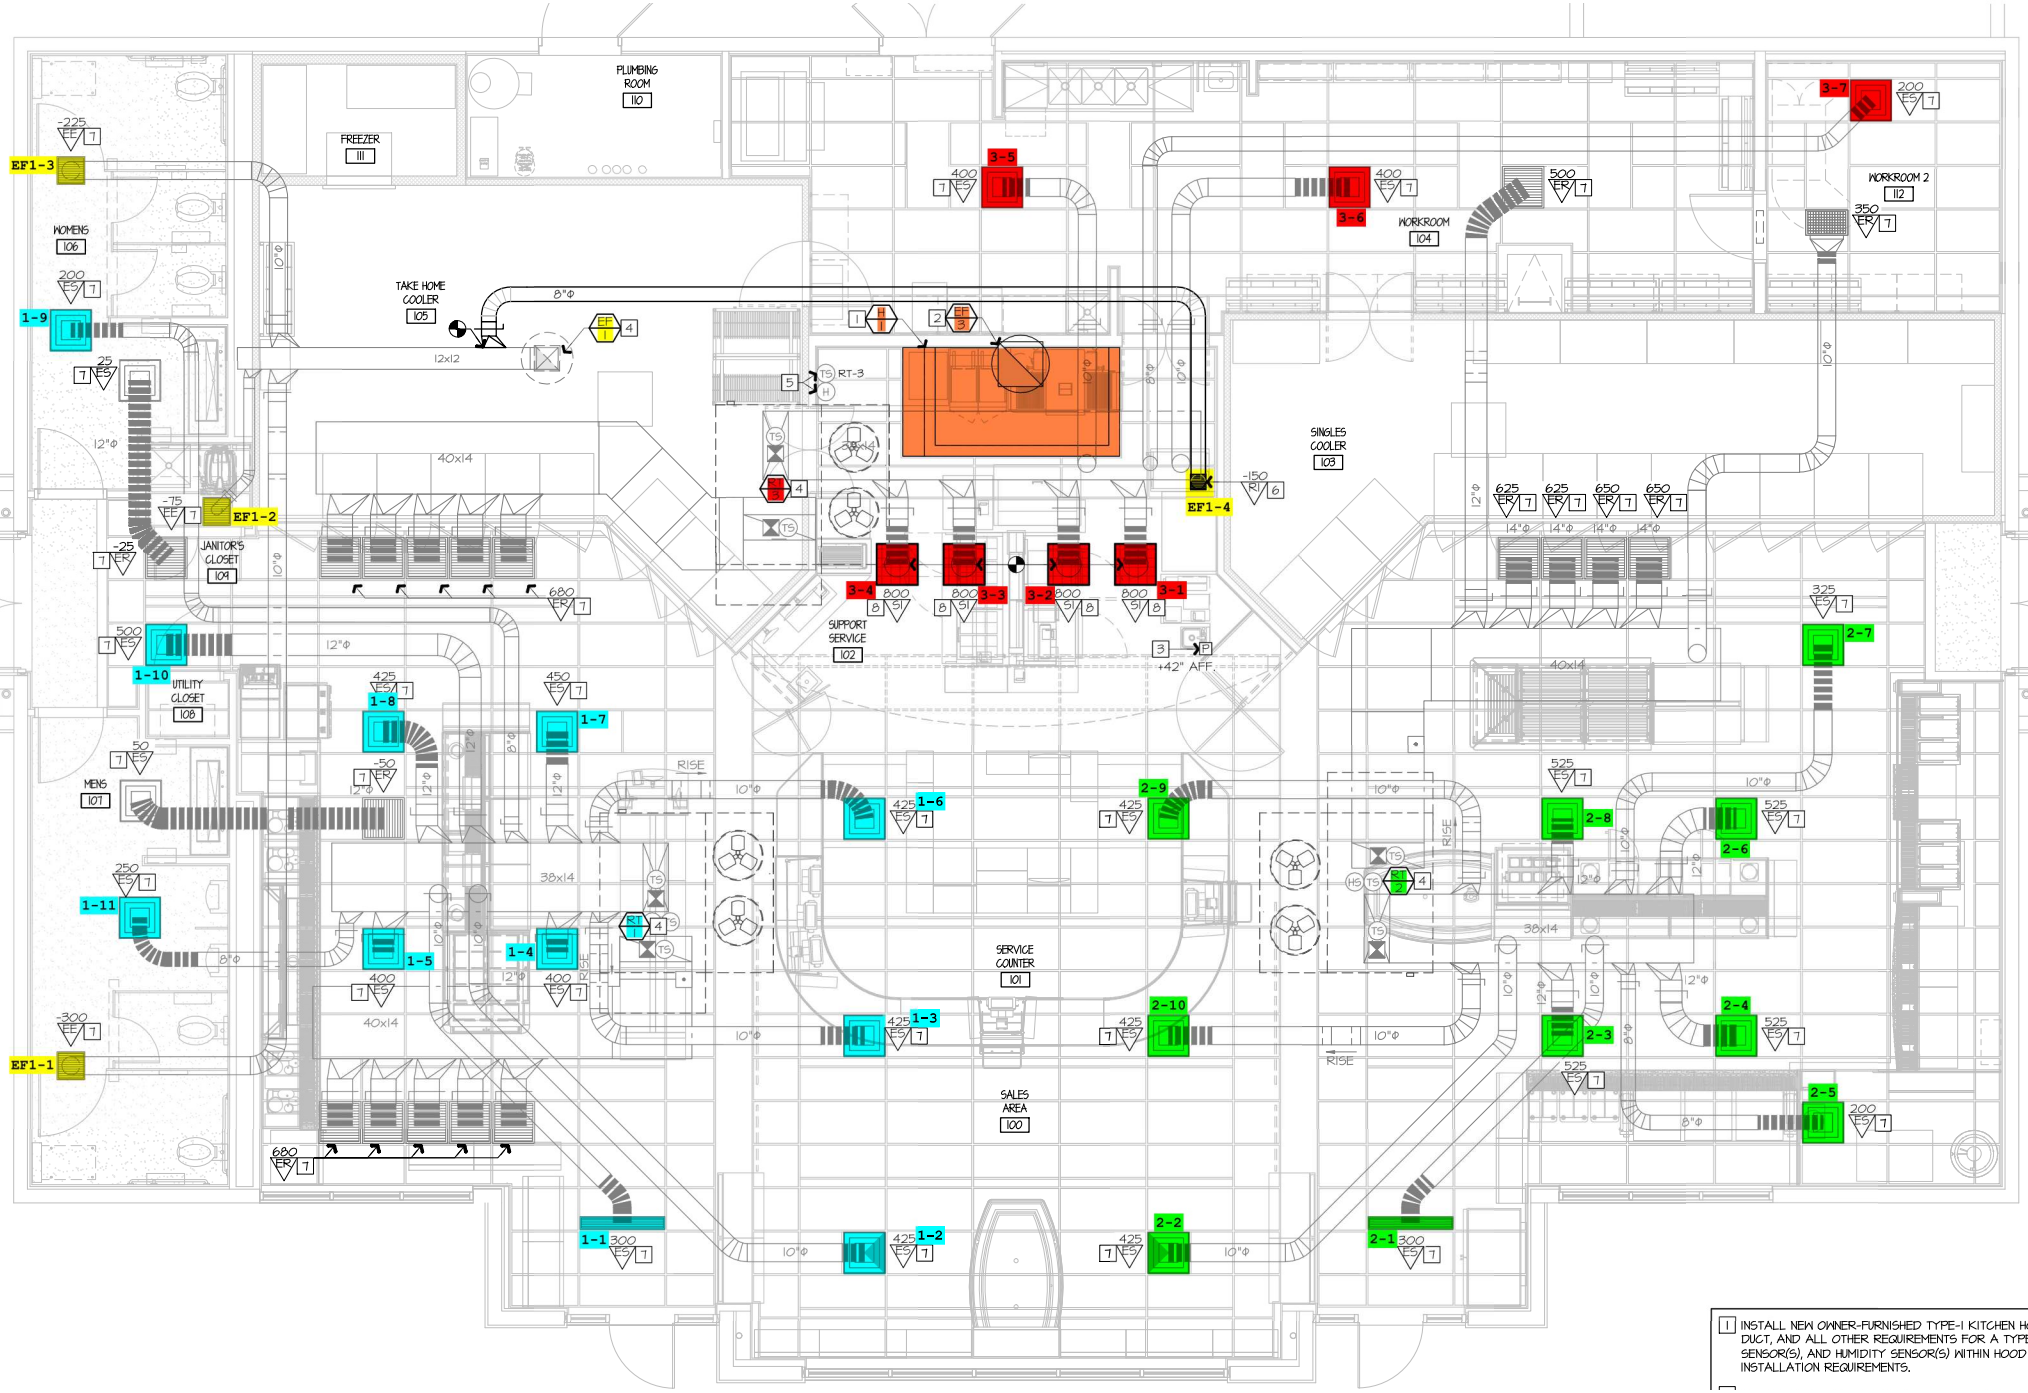

1 INSTALL NEW OWNER-FURNISHED TYPE-I KITCHEN HOOD EX
DUCT, AND ALL OTHER REQUIREMENTS FOR A TYPE-I SYS
SENSOR(S), AND HUMIDITY SENSOR(S) WITHIN HOOD UTILITY
INSTALLATION REQUIREMENTS.