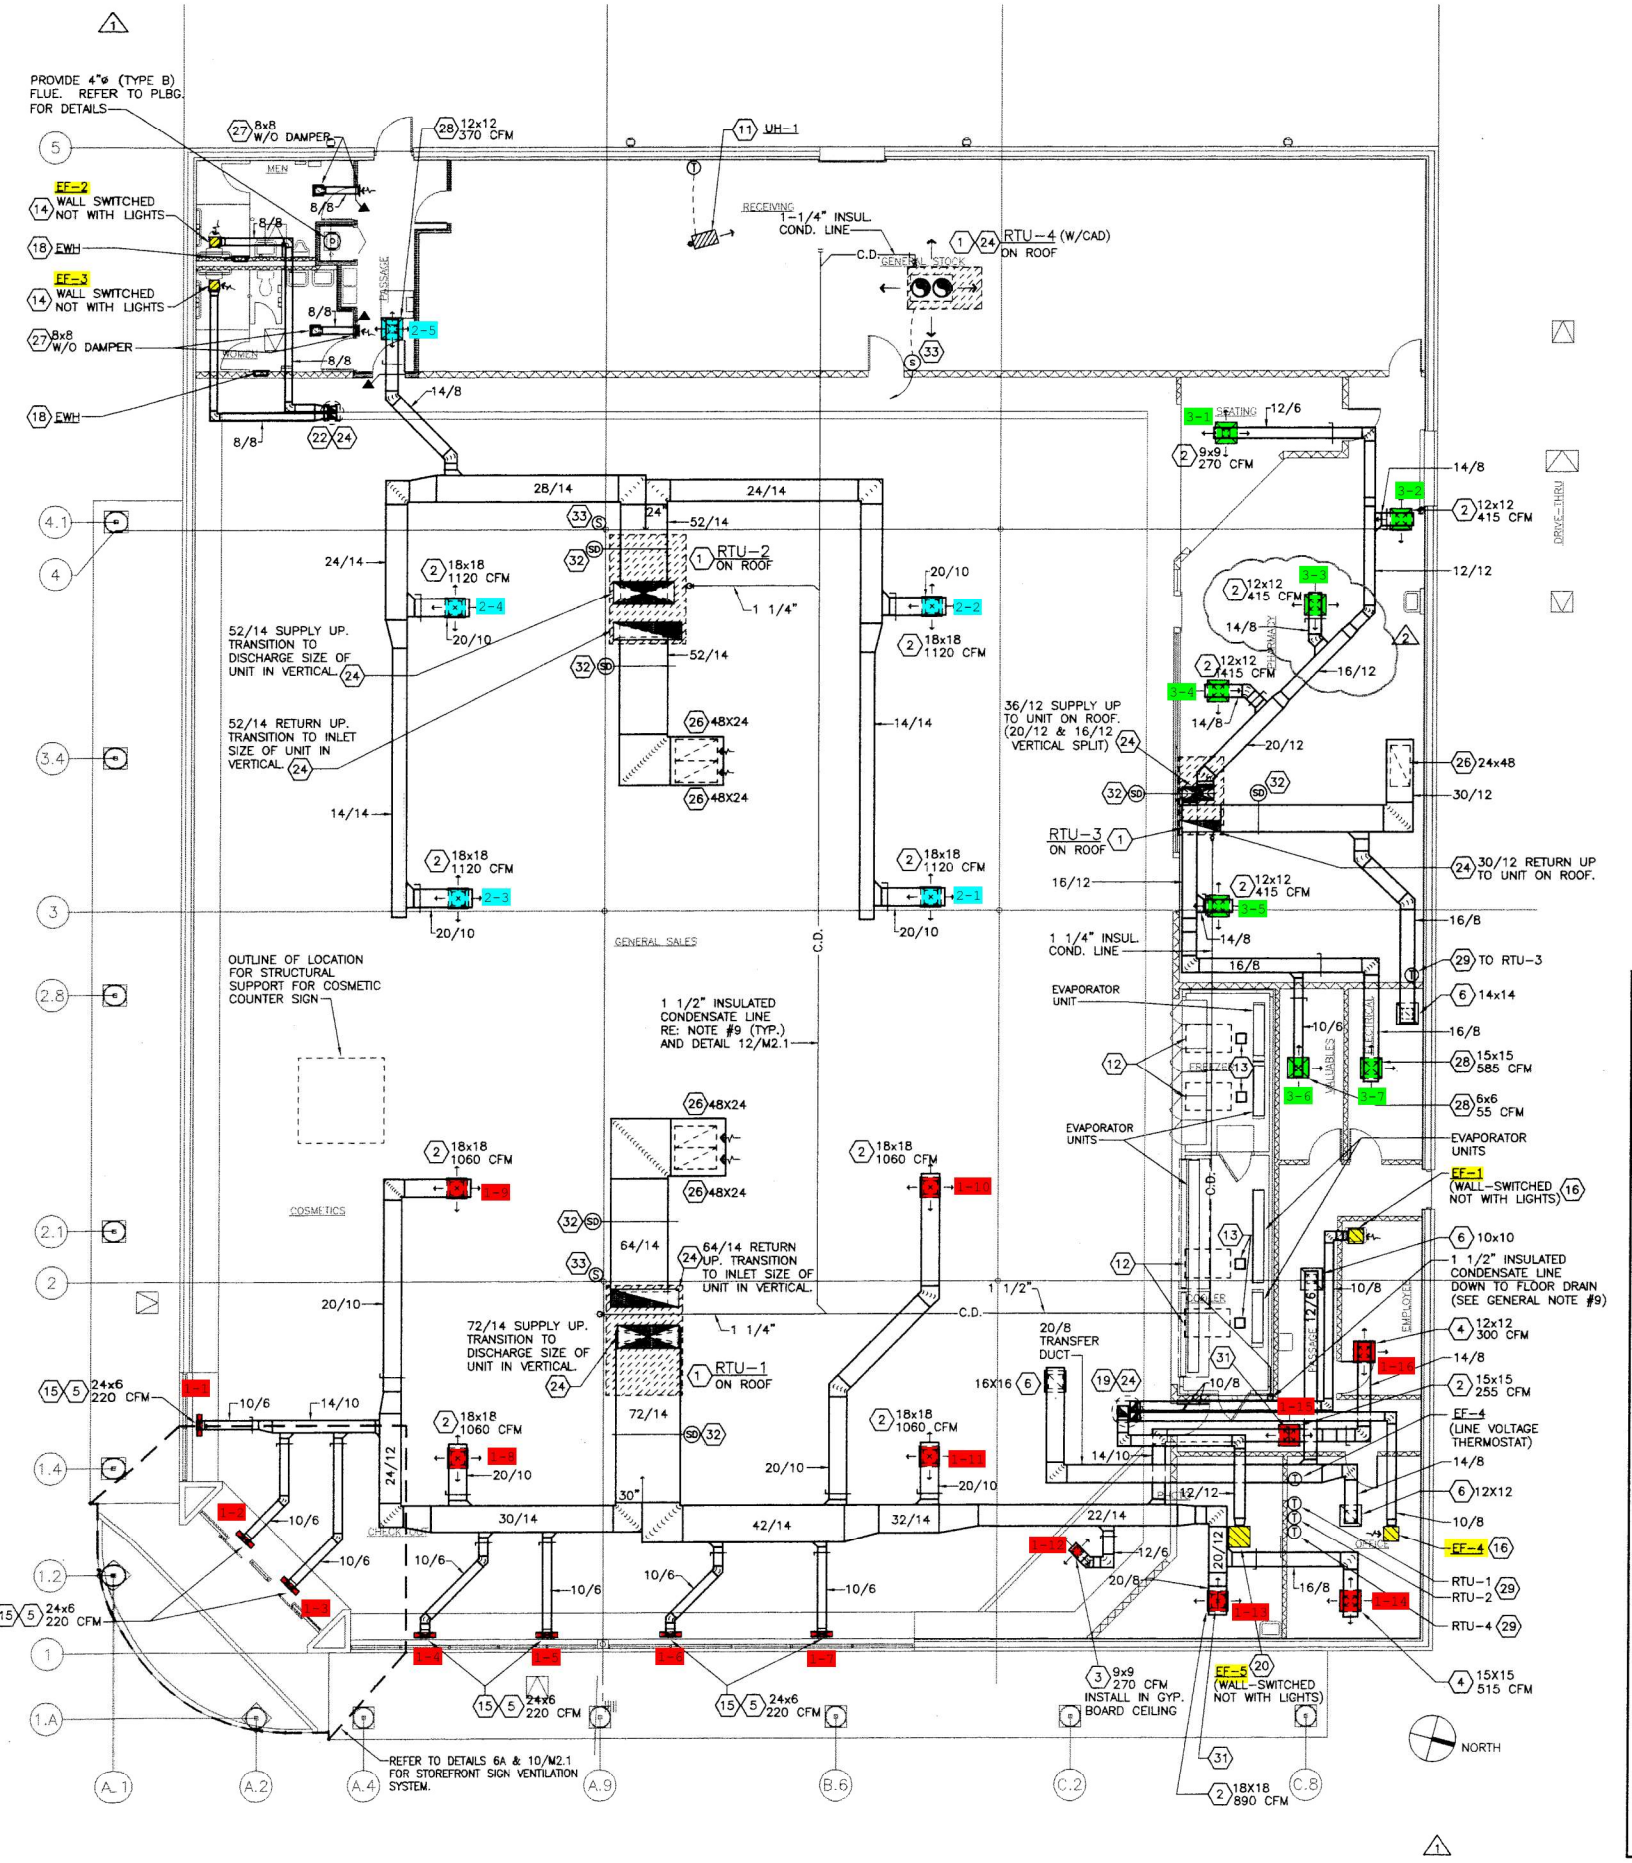

MECHANICAL PLAN