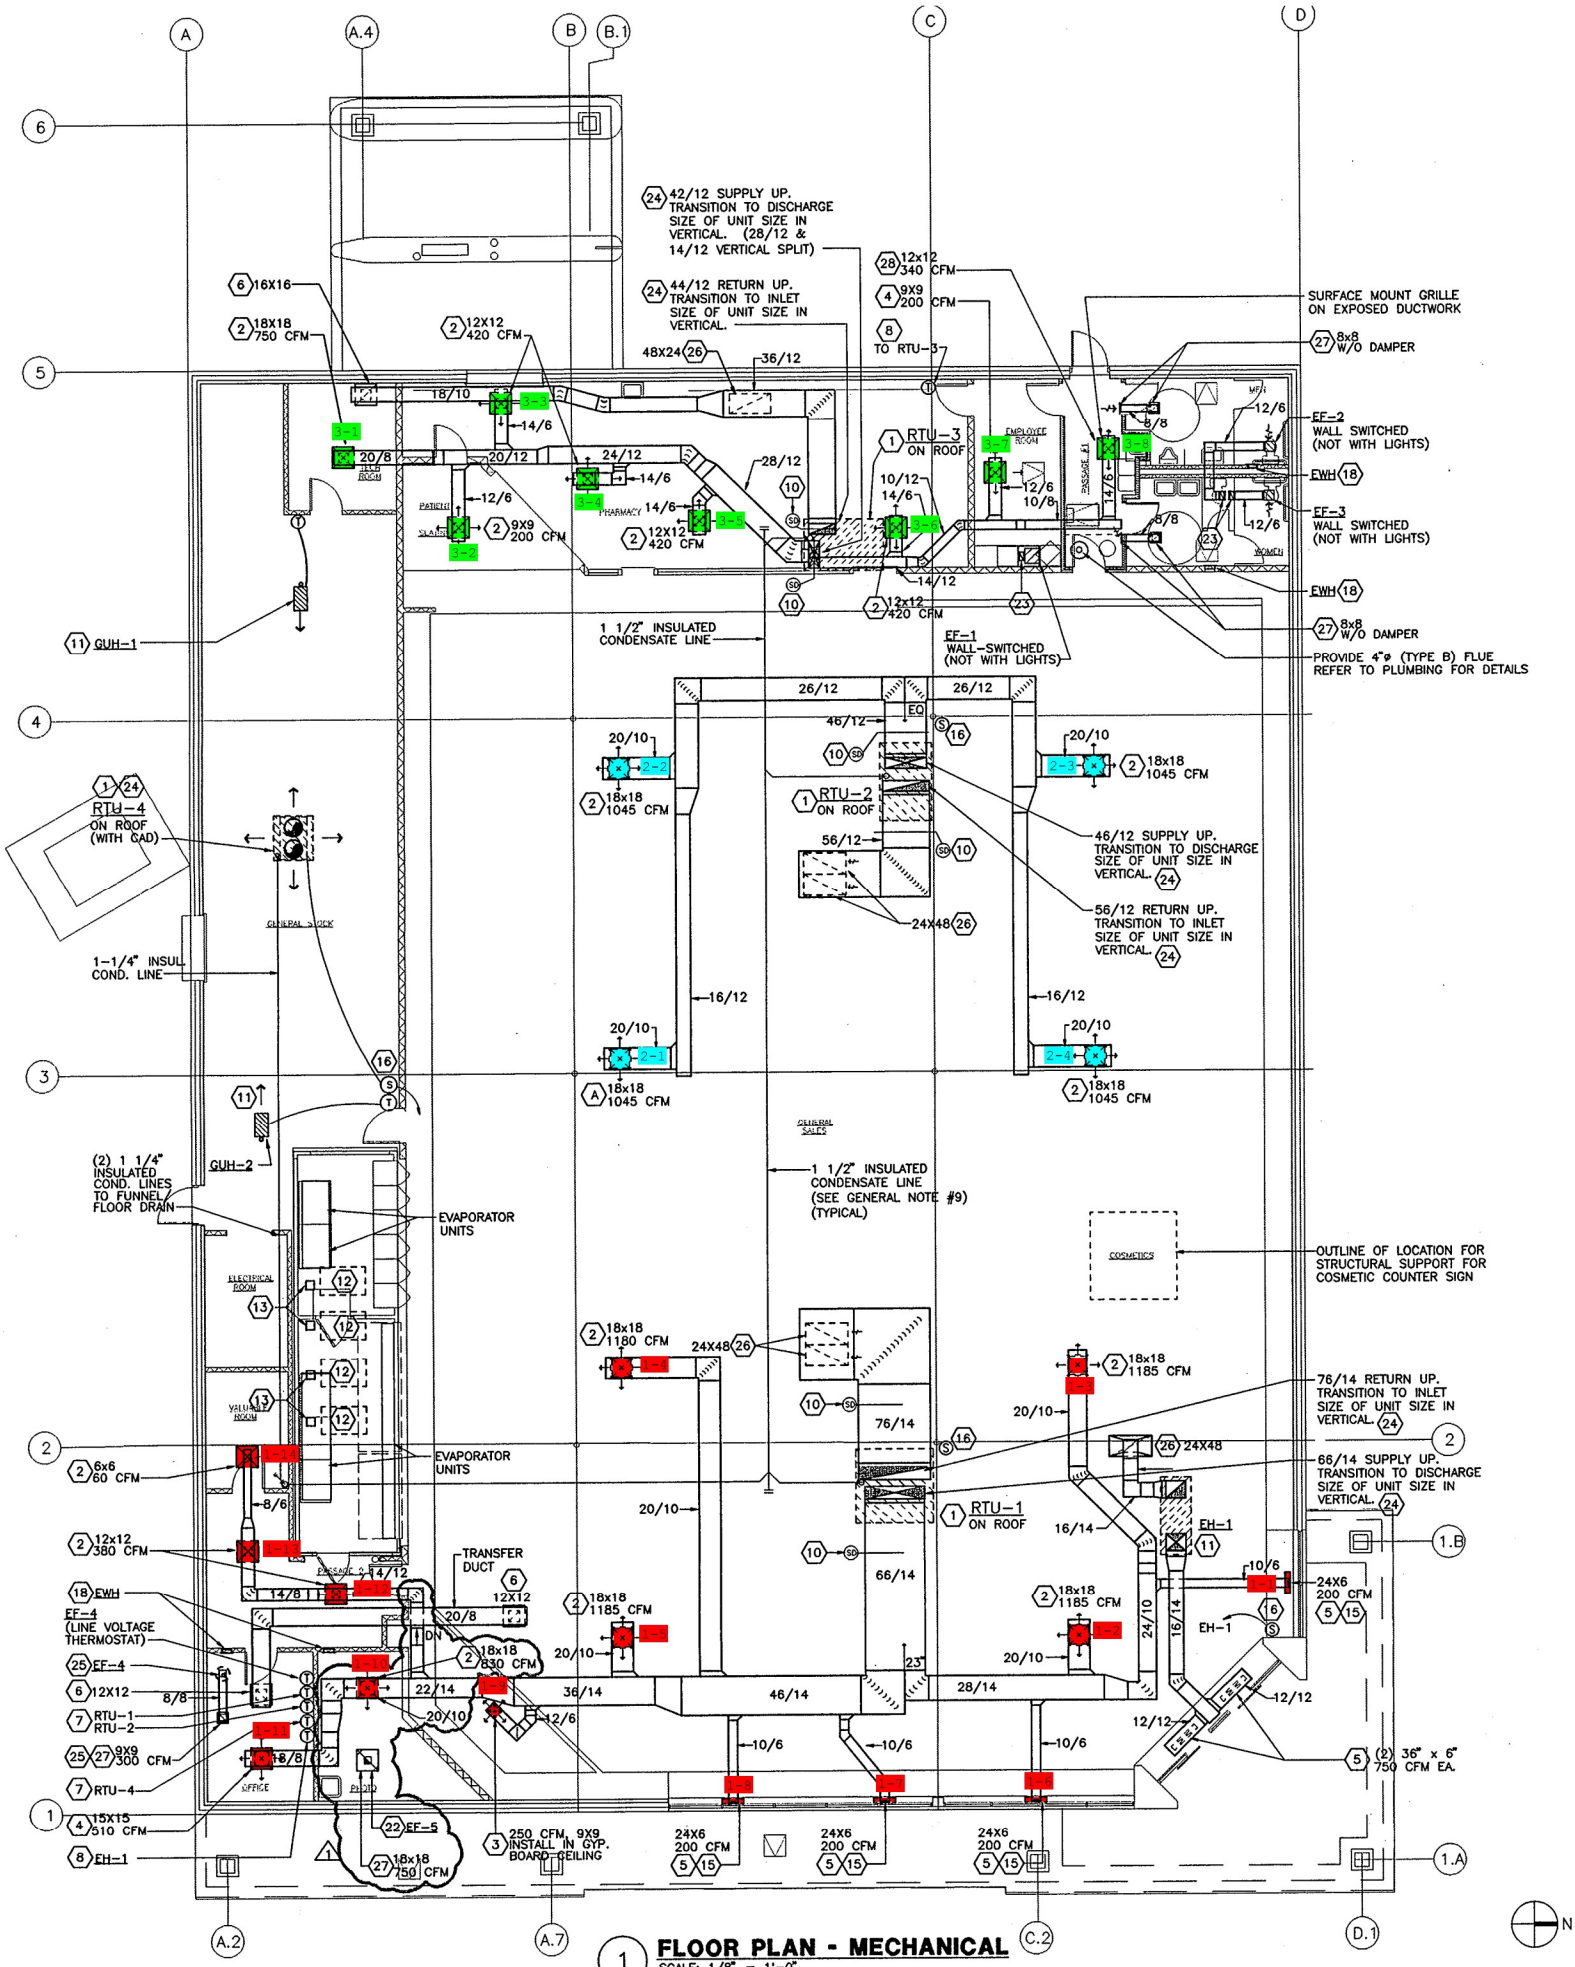

1 **FLOOR PLAN - MECHANICAL**

SCALE: 1/8" = 1'-0"