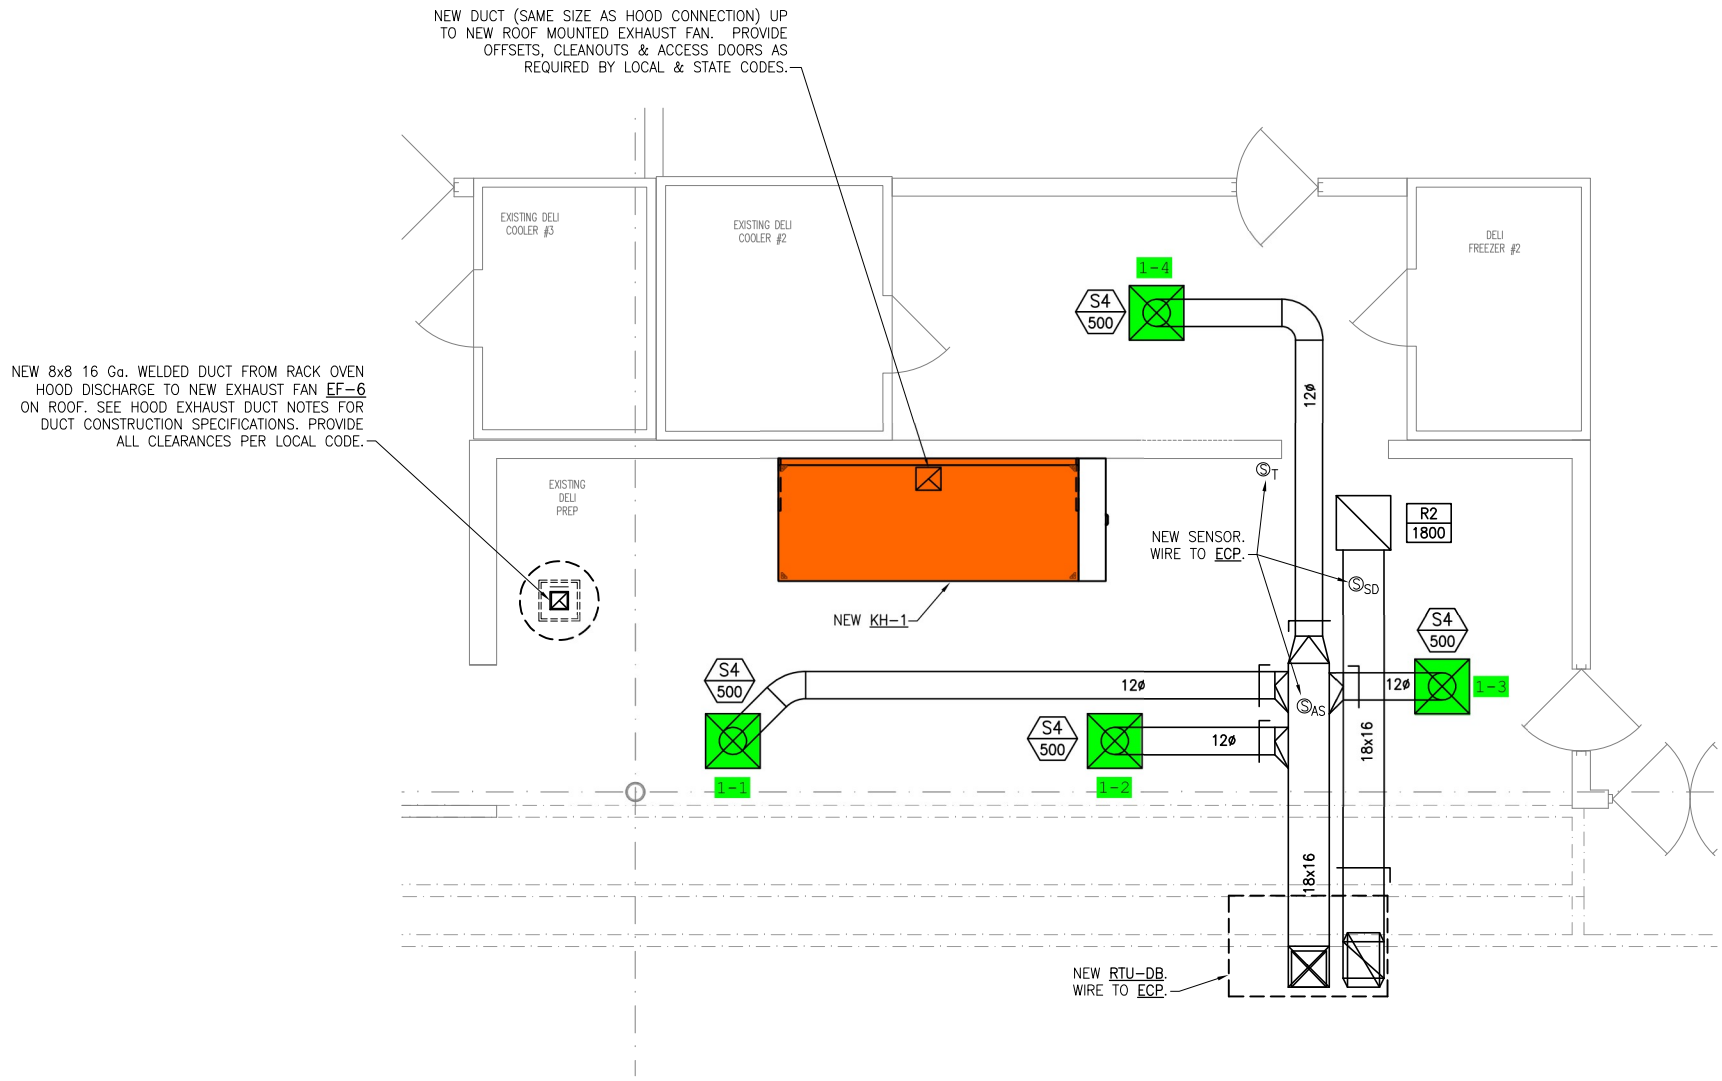

1 M4.01 DELI/BAKERY MECHANICAL PLAN

SCALE: 1/4" = 1'-0"