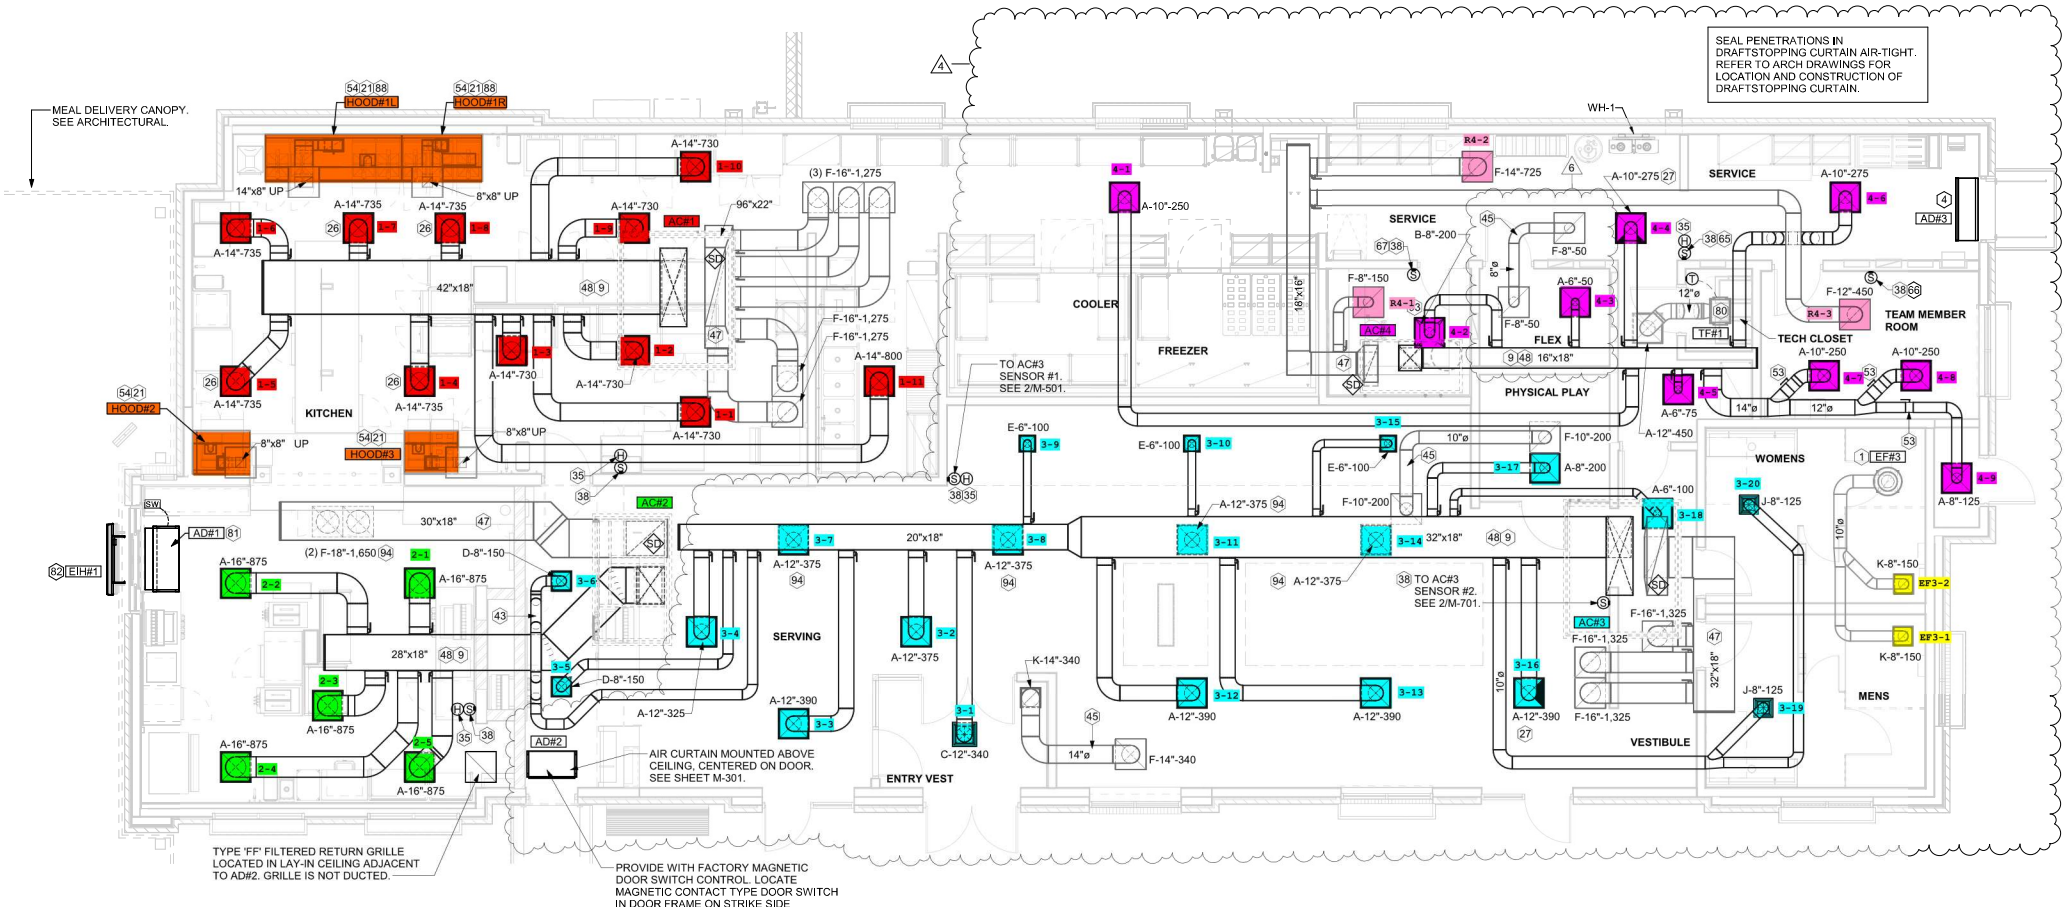
MEAL DELIVERY CANOPY. SEE ARCHITECTURAL.
HOOD#1L
HOOD#1R
14"x8" UP
8"x8" UP
A-14"-735
A-14"-730
42"x18"
96"x22"
(3) F-16"-1,275
F-16"-1,275
A-14"-800
KITCHEN
HOOD#2
HOOD#3
8"x8" UP
TO AC#3 SENSOR #1. SEE 2/M-501.
COOLER
FREEZER
A-10"-250
SERVICE
B-8"-200
F-14"-725
A-10"-275
F-8"-50
F-8"-150
A-6"-50
FLEX
PHYSICAL PLAY
16"x18"
A-6"-75
A-12"-450
TECH CLOSET
F-12"-450
TEAM MEMBER ROOM
A-10"-250
14"ø
12"ø
12"ø
WH-1
AD#3
SEAL PENETRATIONS IN DRAFTSTOPPING CURTAIN AIR-TIGHT. REFER TO ARCH DRAWINGS FOR LOCATION AND CONSTRUCTION OF DRAFTSTOPPING CURTAIN.
SW
AD#1
E!H#1
AC#2
30"x18"
(2) F-18"-1,650
D-8"-150
A-16"-875
28"x18"
A-12"-325
SERVING
A-12"-375
20"x18"
A-12"-390
C-12"-340
K-14"-340
14"ø
F-14"-340
ENTRY VEST
AD#2
AIR CURTAIN MOUNTED ABOVE CEILING, CENTERED ON DOOR. SEE SHEET M-301.
E-6"-100
F-10"-200
A-8"-200
10"ø
A-12"-375
32"x18"
TO AC#3 SENSOR #2. SEE 2/M-701.
AC#3
F-16"-1,325
A-12"-390
VESTIBULE
A-6"-100
J-8"-125
WOMENS
MENS
EF#3
EF3-2
EF3-1
K-8"-150
A-8"-125
TF#1
AC#4
R4-1
R4-2
R4-3
TYPE 'FF' FILTERED RETURN GRILLE LOCATED IN LAY-IN CEILING ADJACENT TO AD#2. GRILLE IS NOT DUCTED.
PROVIDE WITH FACTORY MAGNETIC DOOR SWITCH CONTROL. LOCATE MAGNETIC CONTACT TYPE DOOR SWITCH IN DOOR FRAME ON STRIKE SIDE