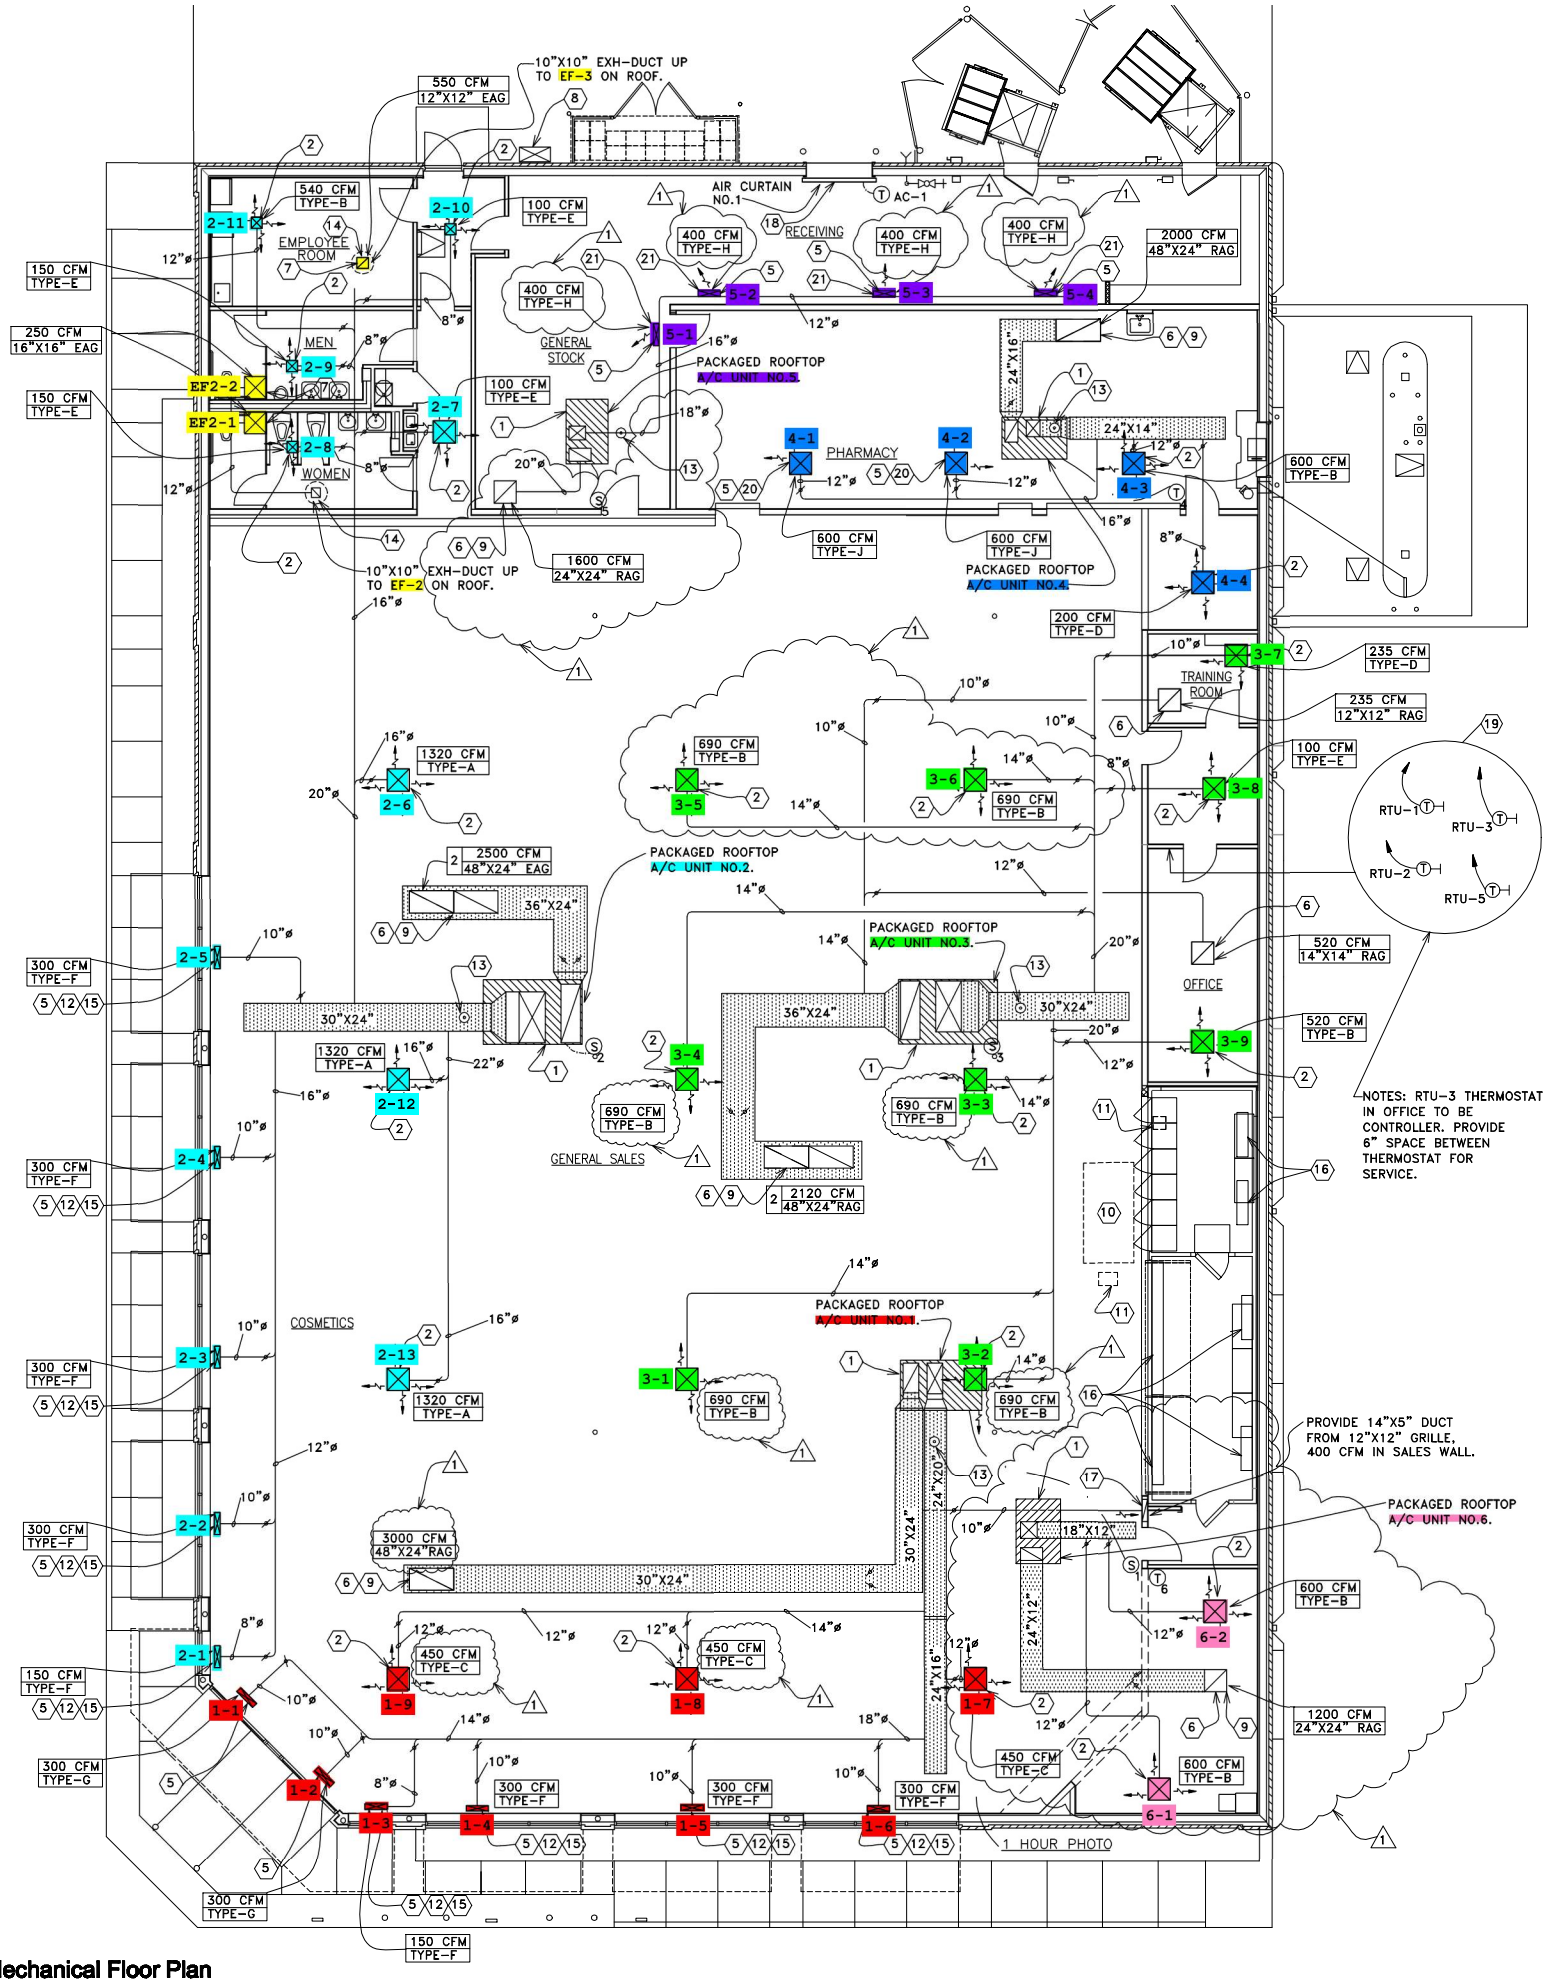


1 Mechanical Floor Plan