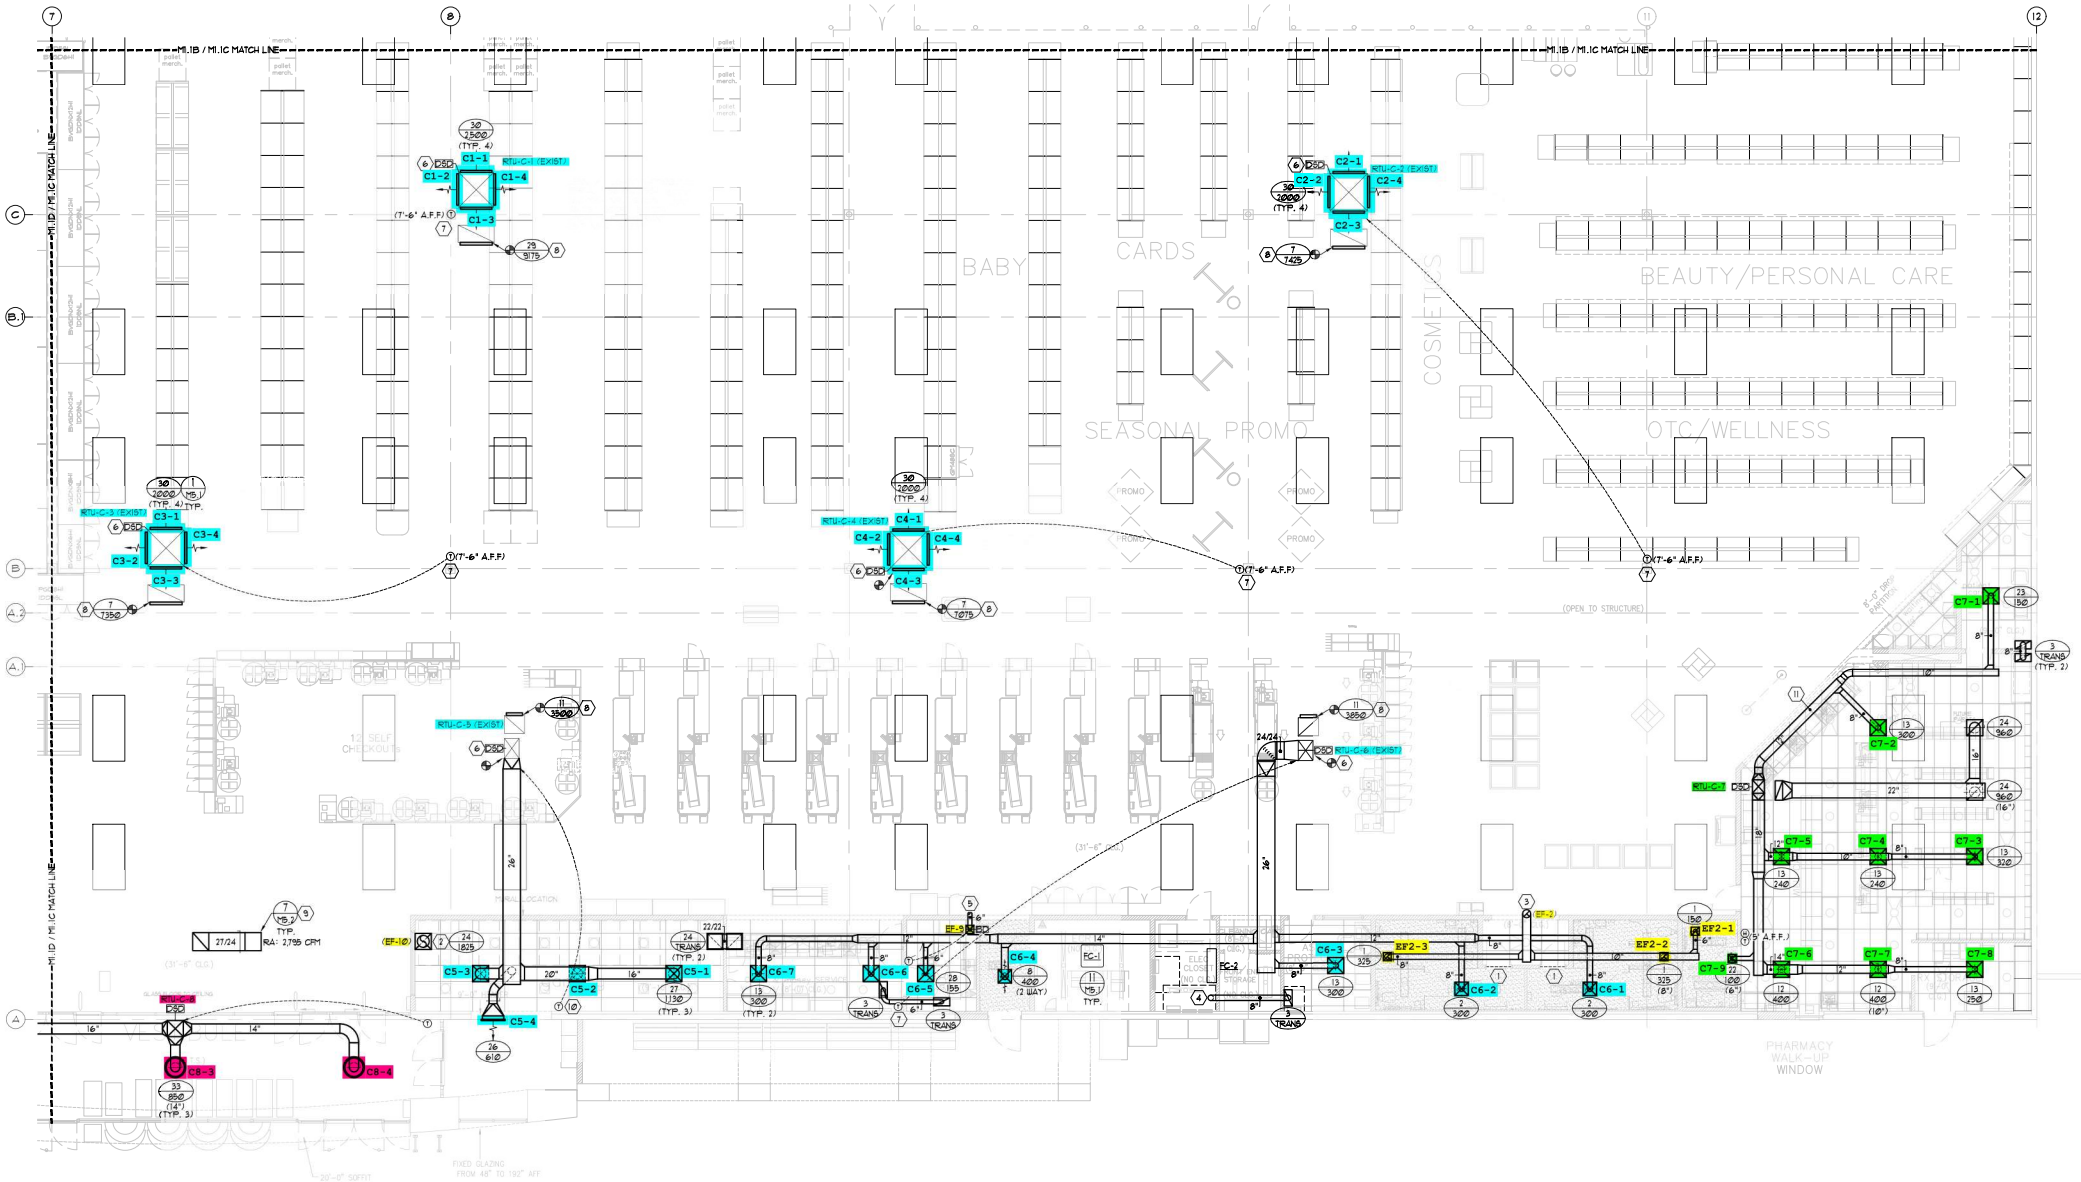

1 MECHANICAL FLOOR PLAN - "C"