OOF.
RIGERANT LINE
RANT PIPING TO
UD AS SHOWN

NS AND AS

CTURAL AND
POTLE ON

YPICAL.
KEY OPERATED
CAL.
SEE ELECTRICAL
ERS ON FACE OF
REME HALO

SIDE AIR
ITAKE AND
ON ON WATER
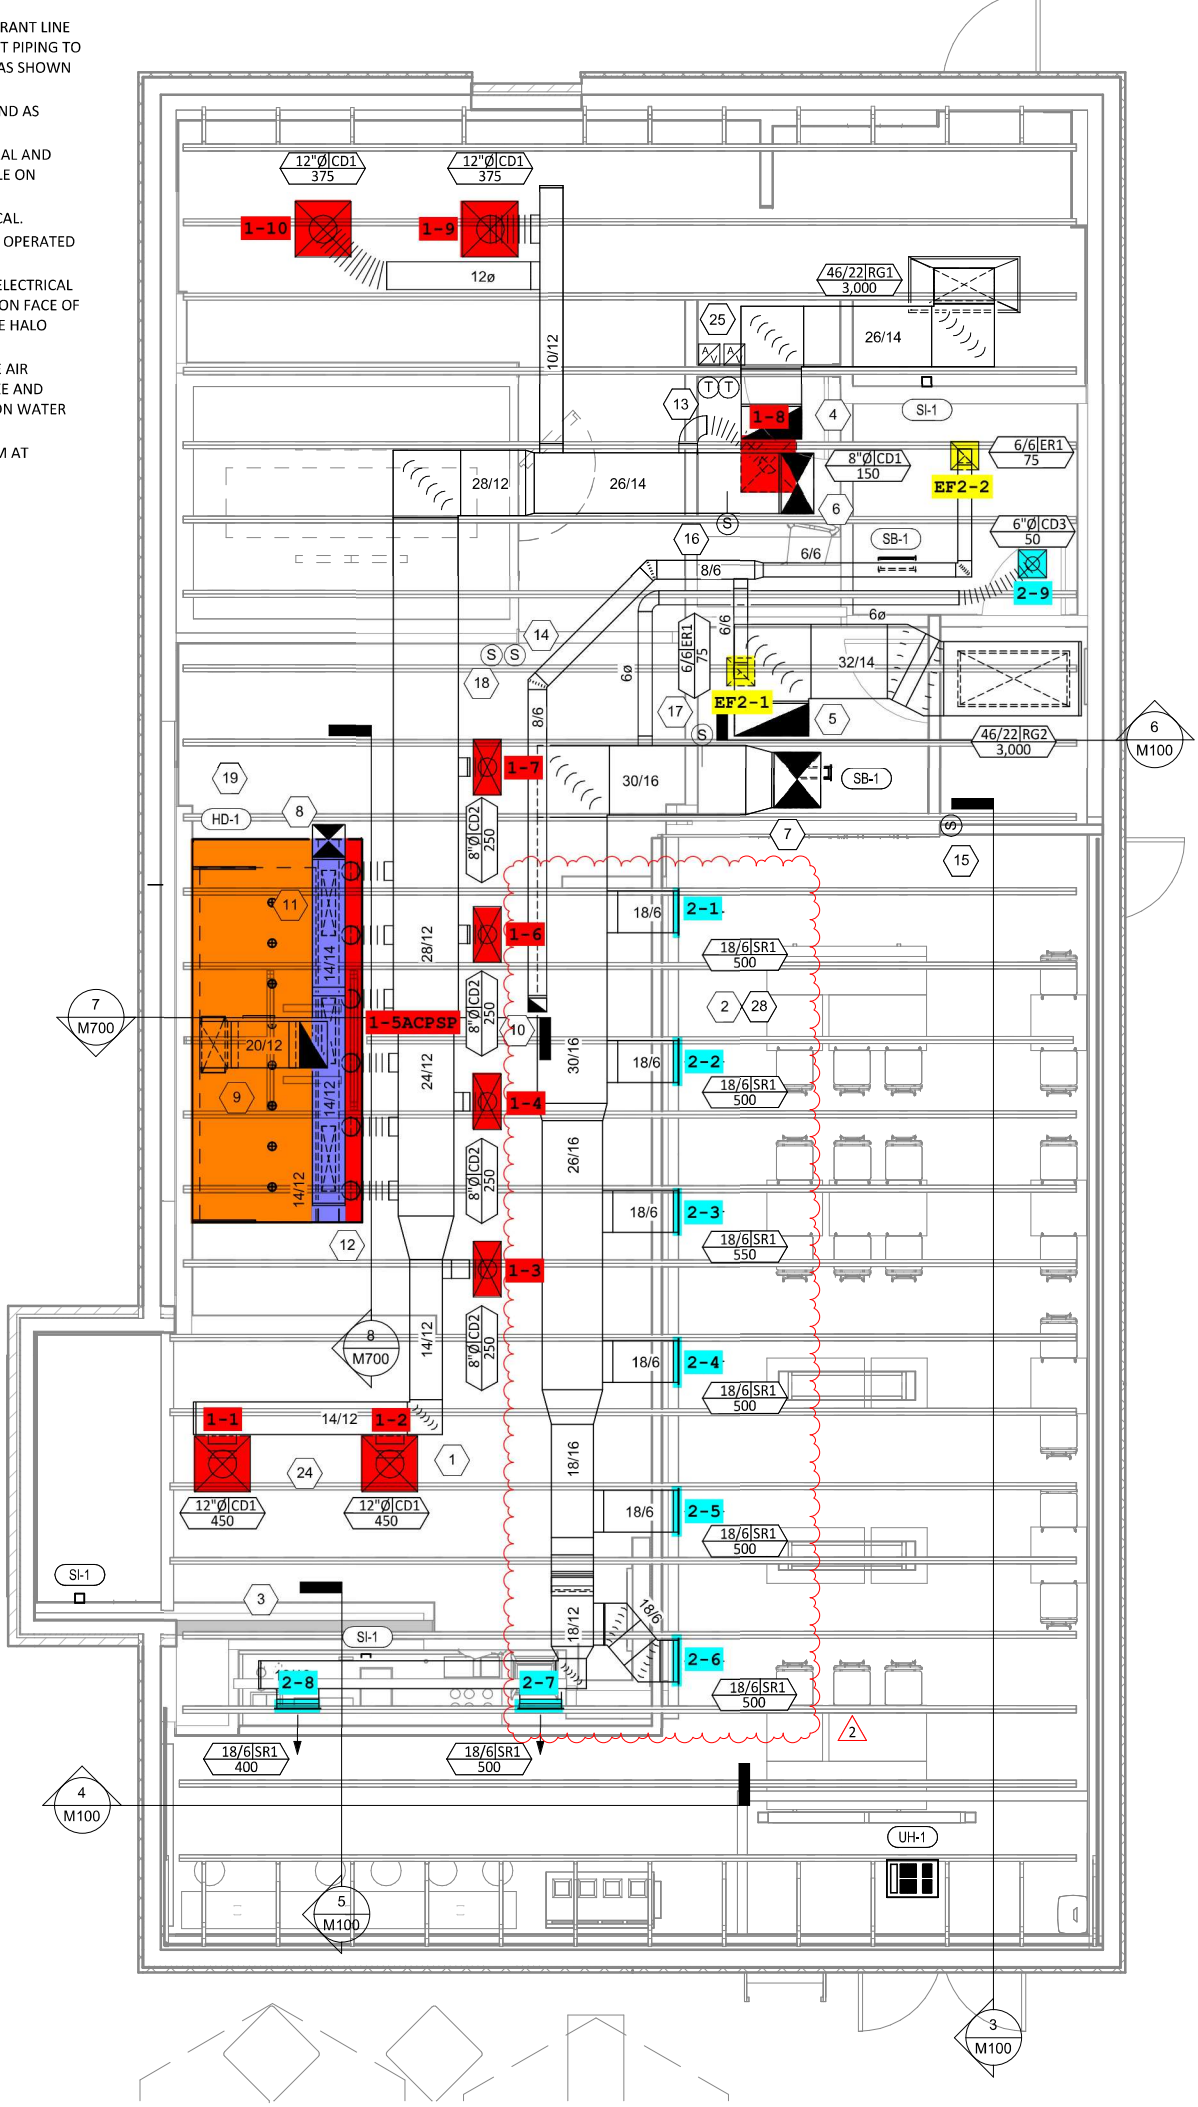
OOM AT