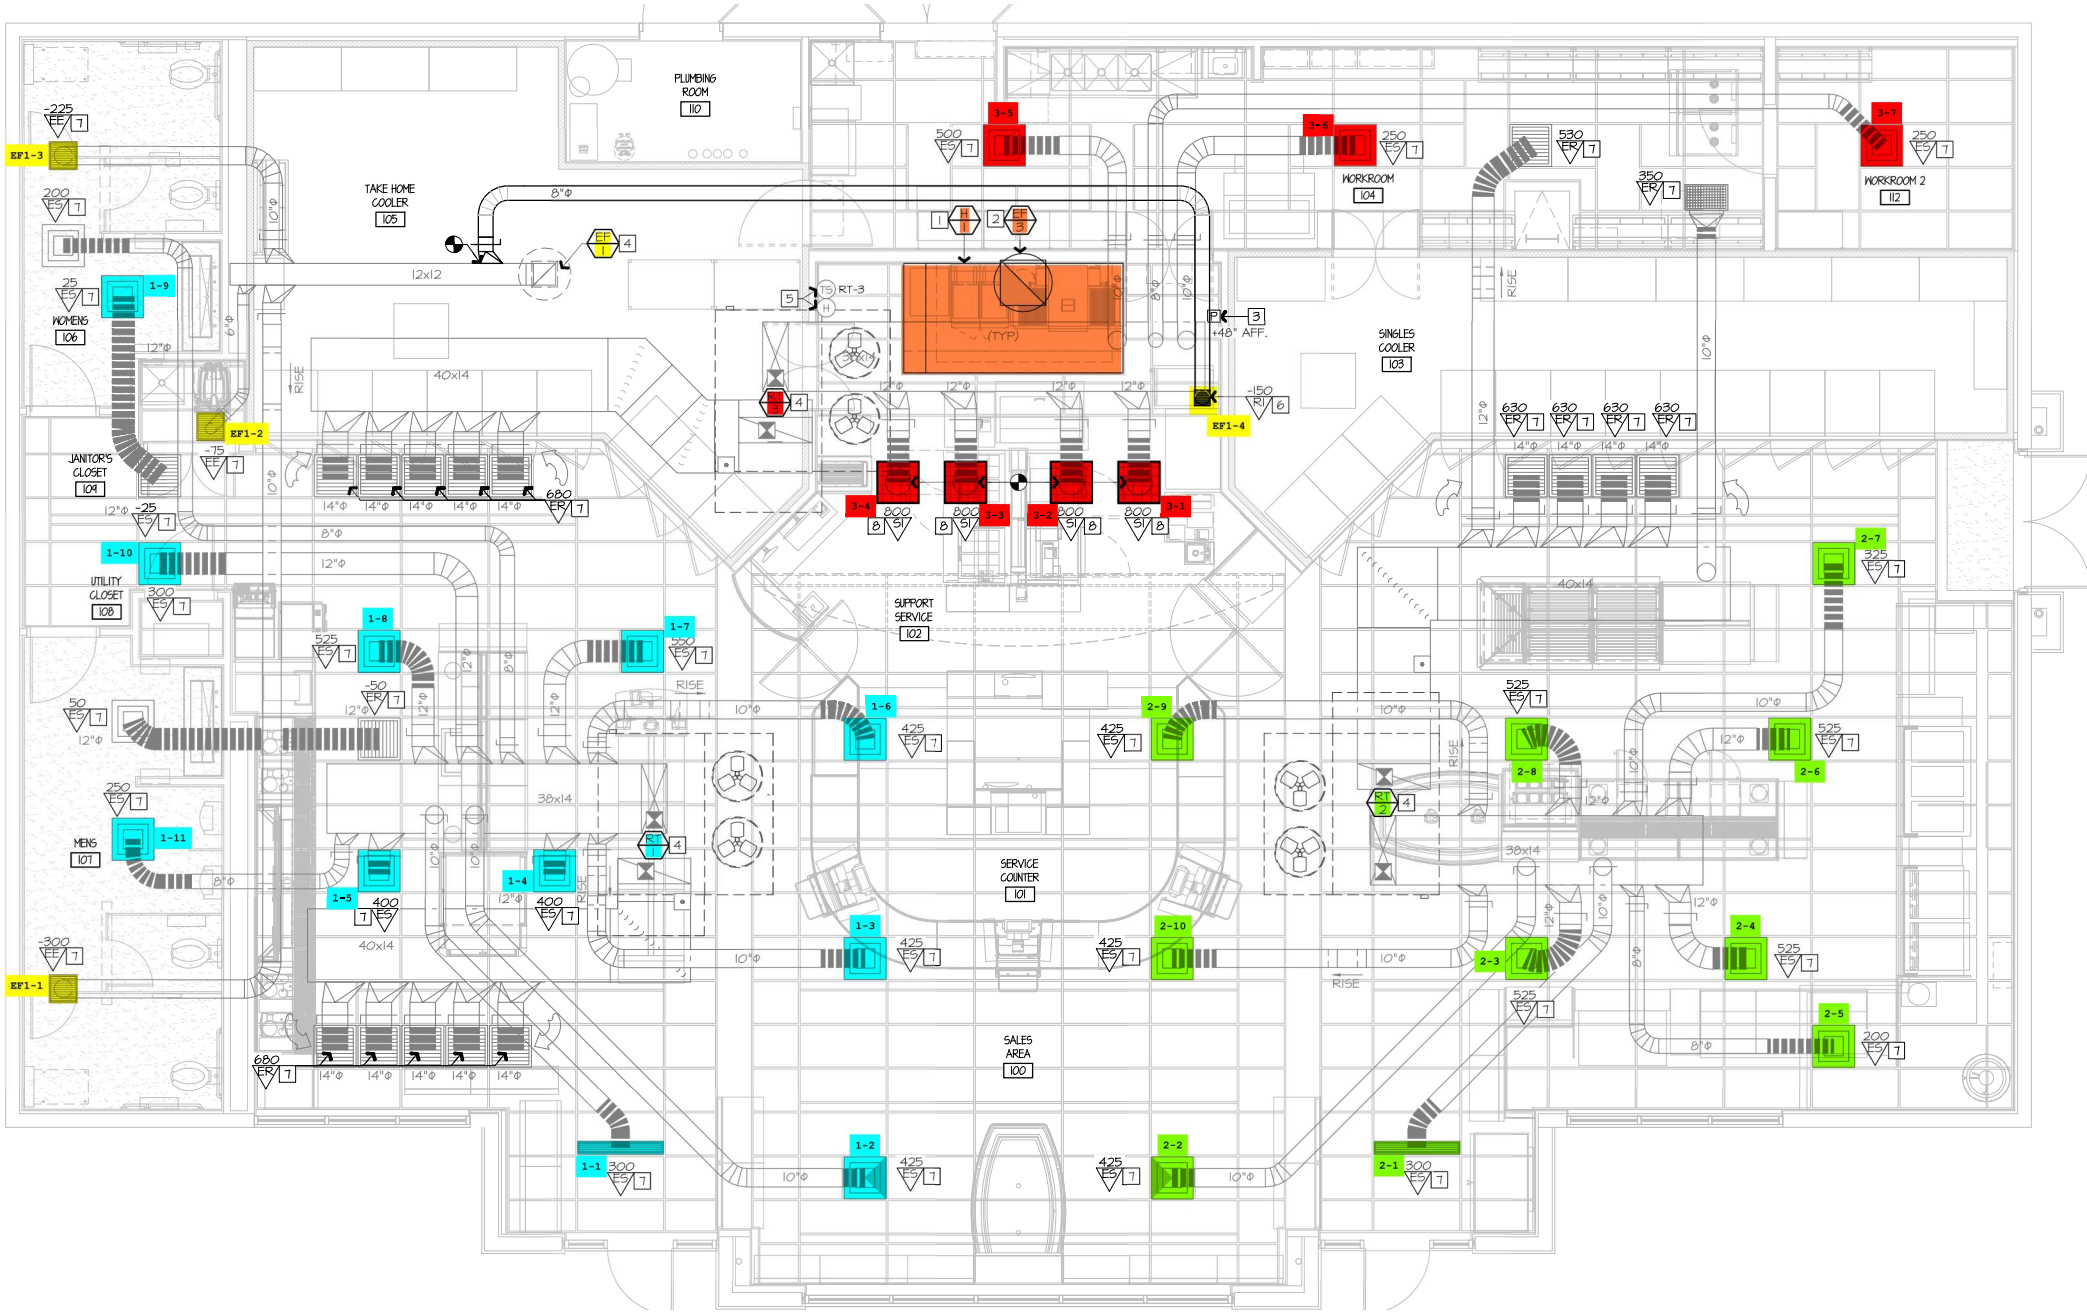
PLUMBING ROOM
110
TAKE HOME COOLER
105
WOMENS
106
JANITOR'S CLOSET
109
UTILITY CLOSET
108
MENS
107
WORKROOM
104
WORKROOM 2
112
SINGLES COOLER
103
SUPPORT SERVICE
102
SERVICE COUNTER
101
SALES AREA
100
EF1-1
EF1-2
EF1-3
EF1-4
RT-3
+48" AFF.
(TYP)
12x12
40x14
38x14
RISE