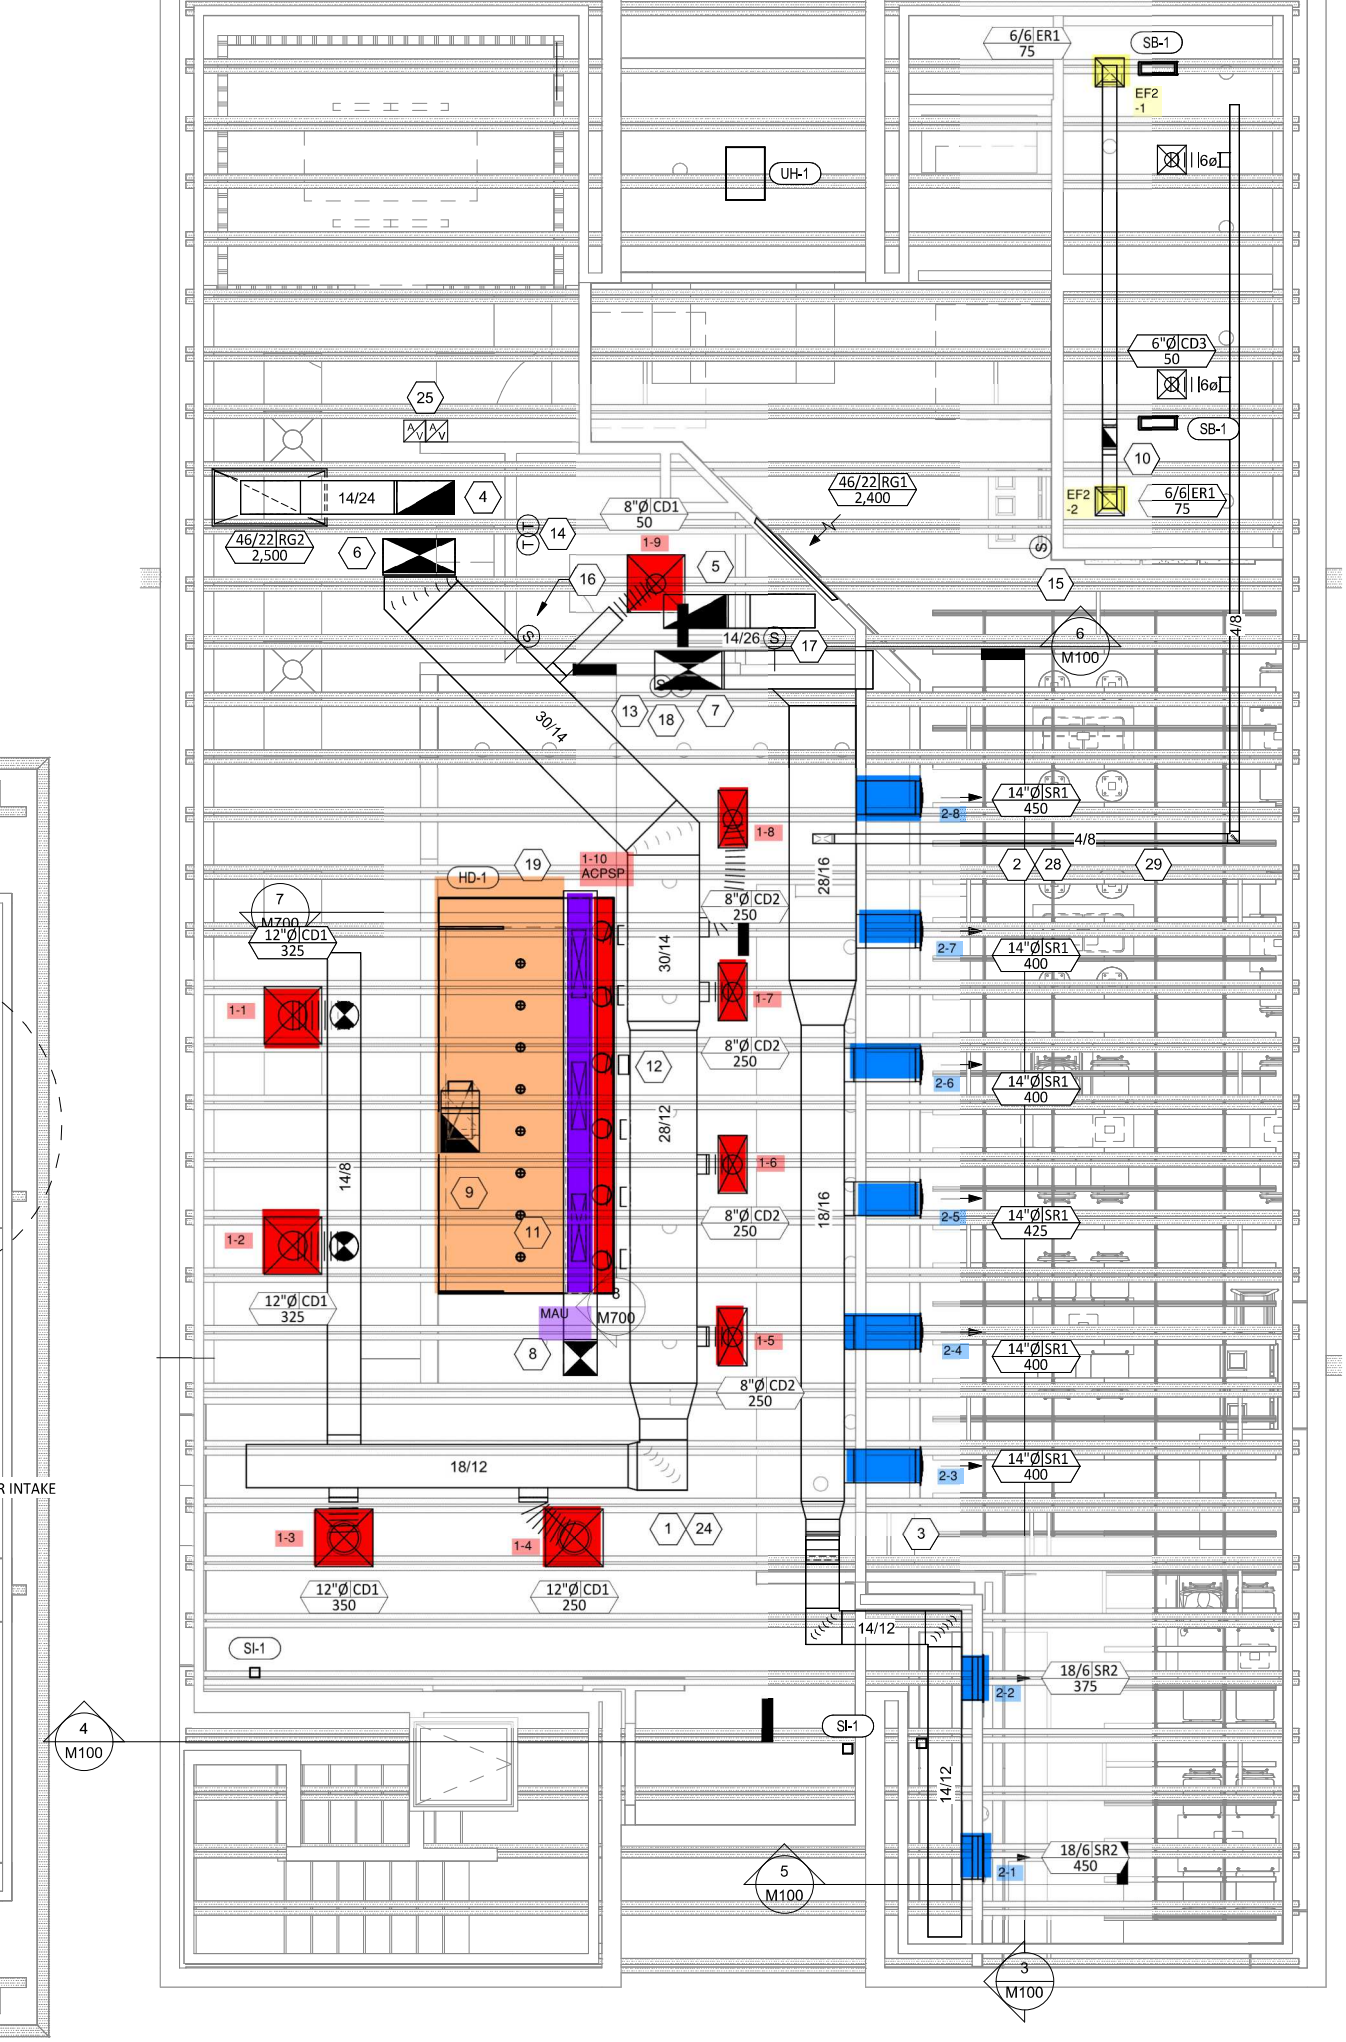

HVAC FLOOR PLAN

COPYRIGHT 2024
THIS DRAWING IS AN INSTRUMENT
AND AS SUCH REMAINS THE PROPE
CHIPOTLE MEXICAN GRILL, INC.. PE
USE OF THIS DOCUMENT IS LIMITED
EXTENDED ONLY BY WRITTEN AGRE
CHIPOTLE MEXICAN GRILL, INC..

CHIPOTLE MEXICAN GRIL
PO BOX 182566
COLUMBUS, OH 43218-
TELEPHONE: 614.318.
INTERNET: WWW.CHIPOT

STORE NO.: 37-5194

EASTON AVENUE
2555 EASTON AVE,

Issue Record:

05/15/24	PERMIT SET
10/10/24	IFC SET

Revisions:

Drawn: SF
PM: BE
CC: WS

Project No.
230474

Contents:
HVAC PLAN