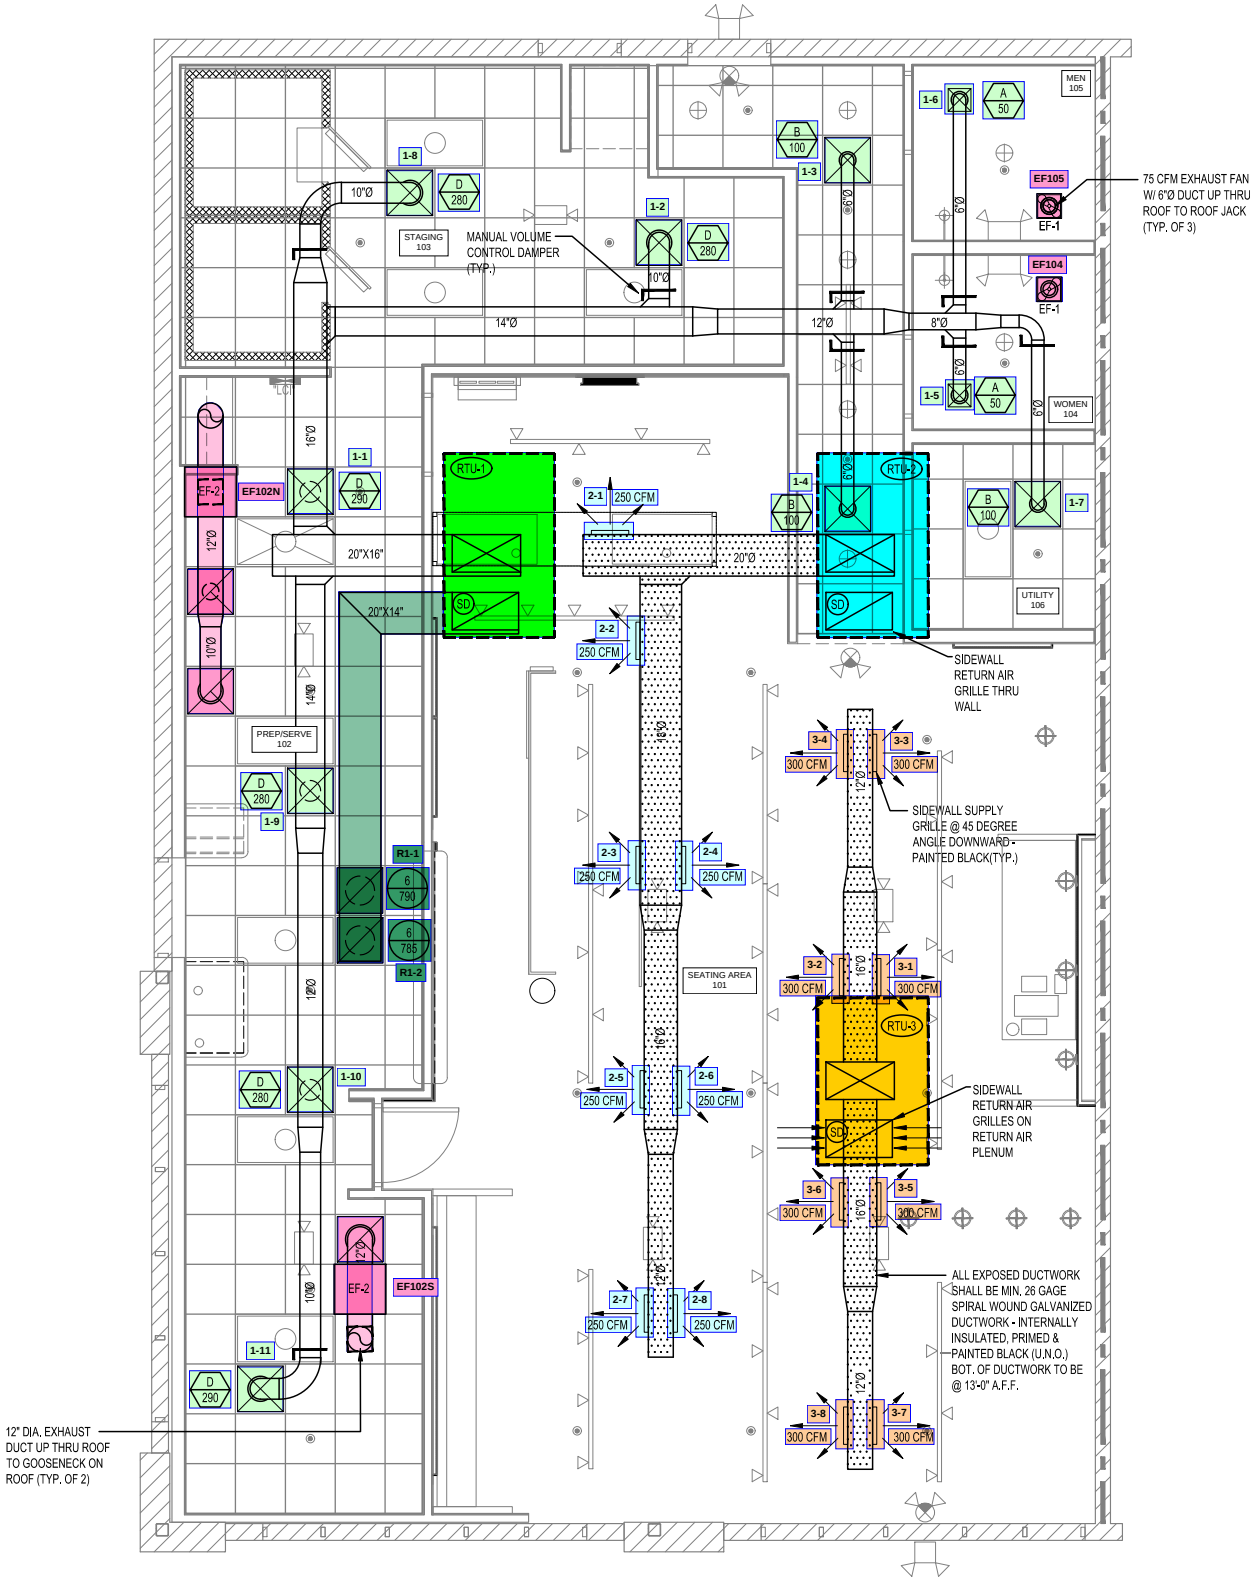

1 MECHANICAL PLAN