




CAPTIVE
Northern Ohio Office
www.captive.com
A Division of

SHEET NO.
13

C.O.A. #26759

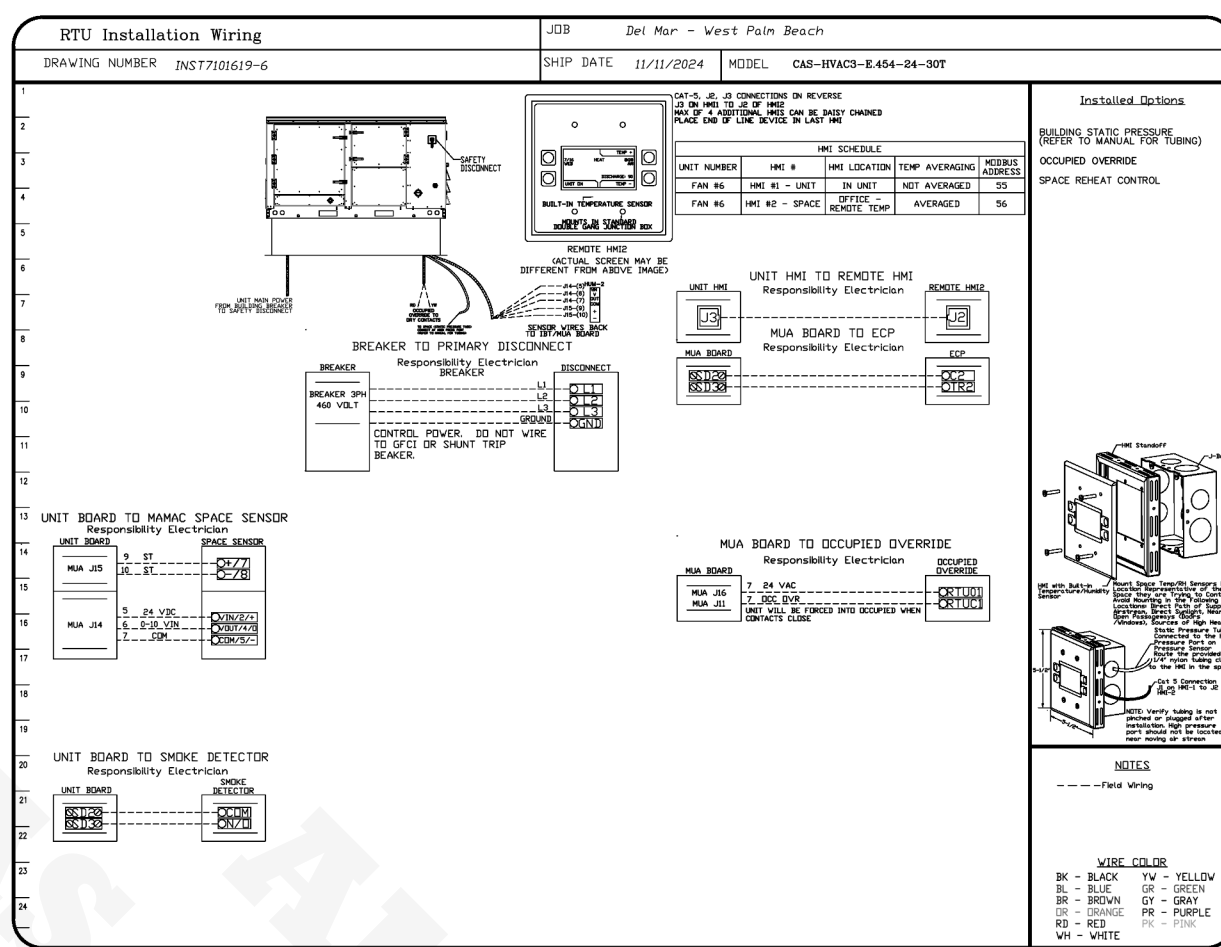

**HILSON
ARGENTI**
ENGINEERING

504 E. TYLER STREET
TAMPA, FL 33602

WORKWITHHWG.COM

813.855.3330

[illegible]

A circular professional engineer seal for the State of Florida. The outer ring contains the text "TODD STANDISH WILSON" at the top and "PROFESSIONAL ENGINEER" at the bottom, separated by two stars. The inner circle contains the word "LICENSE" at the top, the license number "No 46727" in the center, and the words "STATE OF FLORIDA" at the bottom, also separated by two stars.

M-70

Digitally signed by
Todd S Wilson
Date:
2025.06.30
13:57:27
-04'00'

The logo for the City of West Palm Beach Building Division is displayed. It features the text "CITY OF WEST PALM BEACH" in red, "BUILDING DIVISION" in black, and a circular emblem with "WPB" in green, yellow, and blue. Below the emblem is "WEST PALM BEACH" in blue. To the right of the logo, the text "PERMIT # 25011506-COM-BLDG" is shown in red, with the date "07/25/2025" in black below it. A large black "A" is partially visible on the right edge.