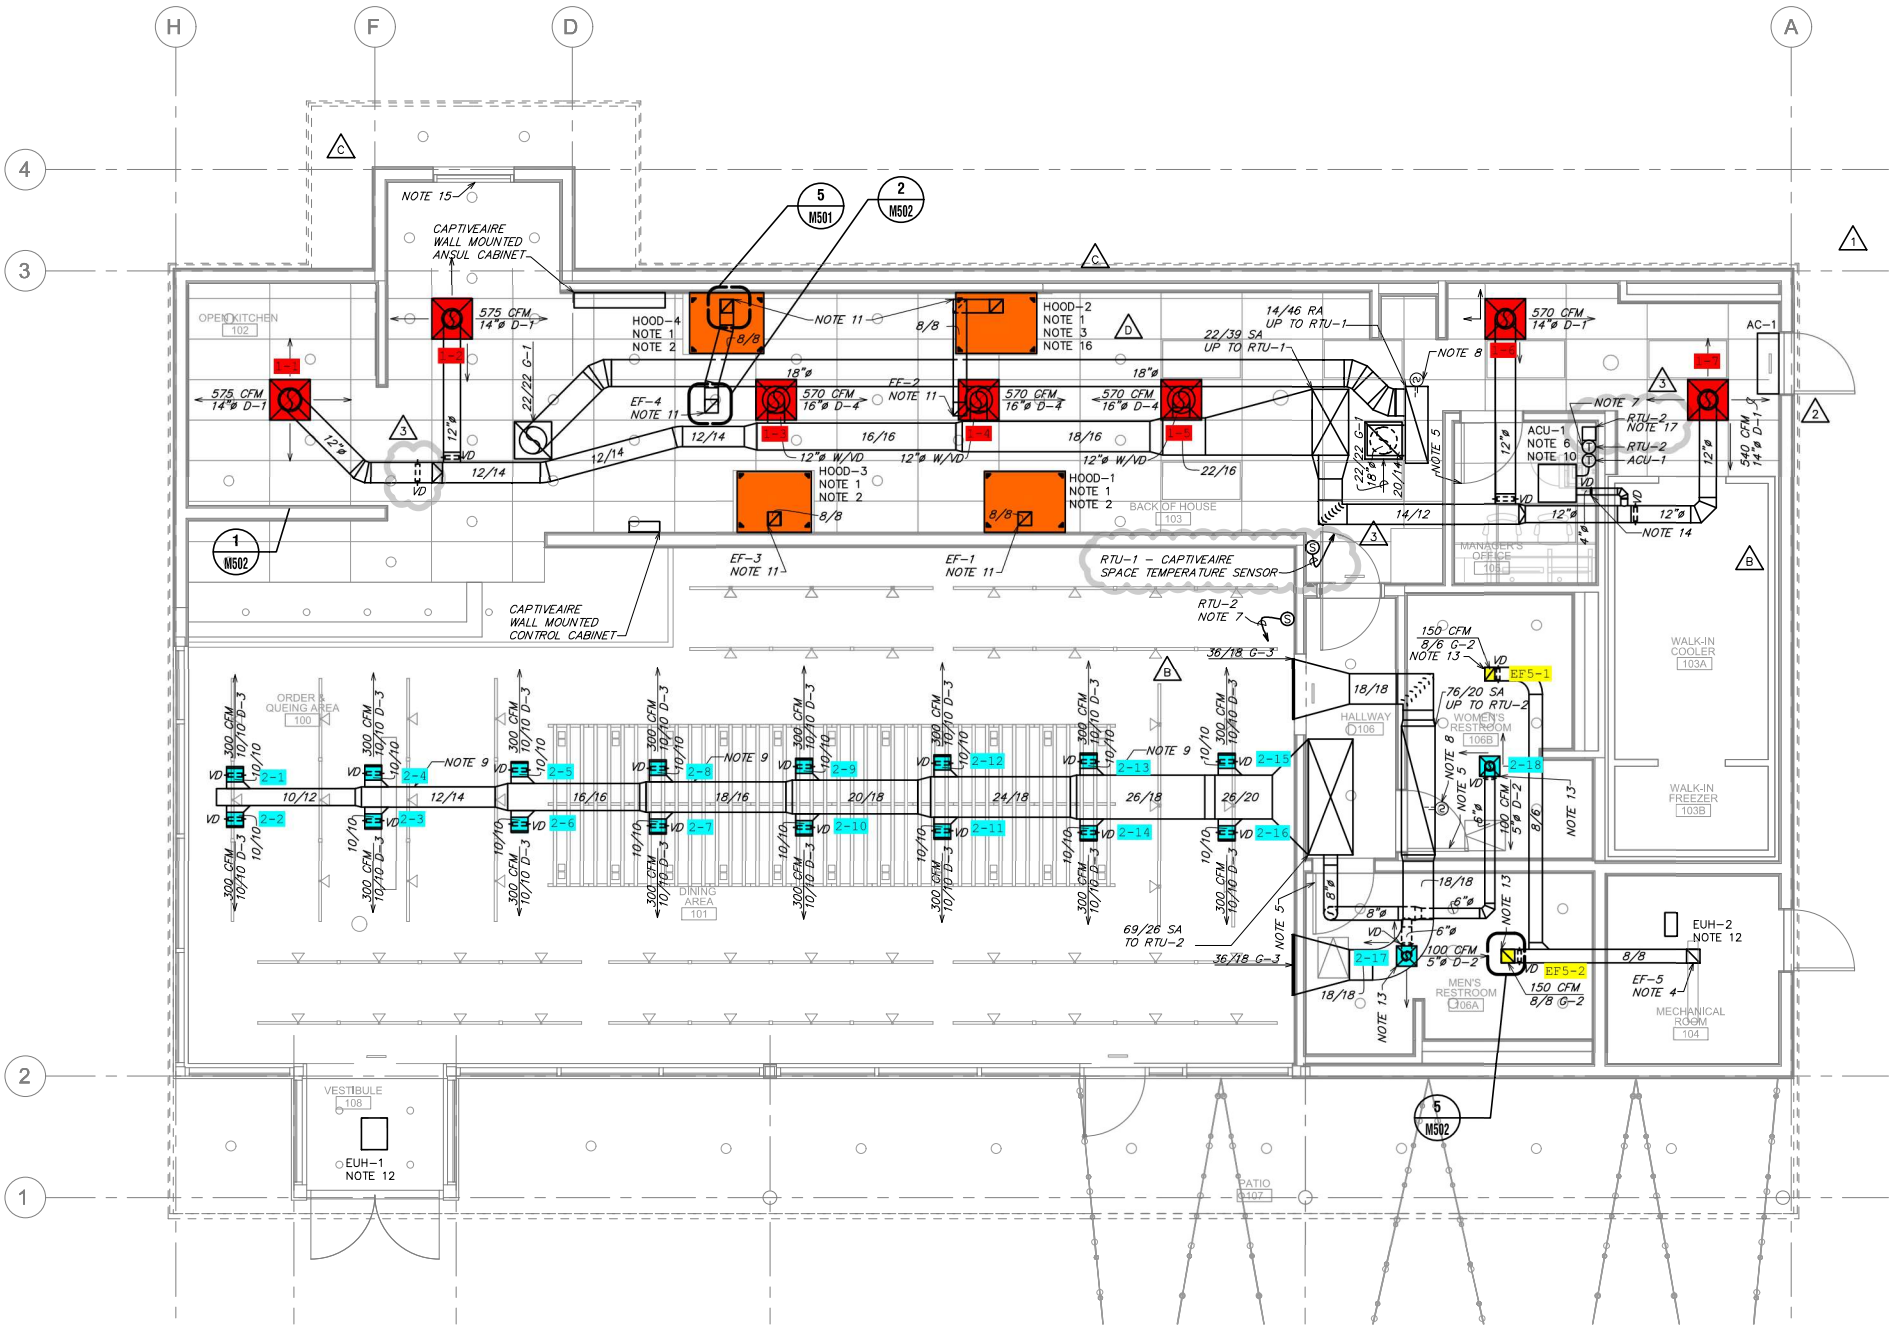
OPEN KITCHEN 102
ORDER & QUEING AREA 100
DINING AREA 101
VESTIBULE 108
EUH-1 NOTE 12
PATIO 107
BACK OF HOUSE 103
MANAGER'S OFFICE 105
HALLWAY 106
WOMEN'S RESTROOM 106B
MEN'S RESTROOM 106A
WALK-IN COOLER 103A
WALK-IN FREEZER 103B
MECHANICAL ROOM 104
CAPTIVEAIRE WALL MOUNTED ANSUL CABINET
CAPTIVEAIRE WALL MOUNTED CONTROL CABINET
RTU-1 – CAPTIVEAIRE SPACE TEMPERATURE SENSOR
HOOD-4 NOTE 1 NOTE 2
HOOD-2 NOTE 1 NOTE 3 NOTE 16
HOOD-3 NOTE 1 NOTE 2
HOOD-1 NOTE 1 NOTE 2
575 CFM 14"ø D-1
570 CFM 16"ø D-4
540 CFM 14"ø D-1
300 CFM 10/10 D-3
100 CFM 5"ø D-2
150 CFM 8/6 G-2
EF5-1
EF5-2
EF-1 NOTE 11
EF-2 NOTE 11
EF-3 NOTE 11
EF-4 NOTE 11
EF-5 NOTE 4
EUH-2 NOTE 12
ACU-1 NOTE 6 NOTE 10
RTU-2 NOTE 17
RTU-2 ACU-1
14/46 RA UP TO RTU-1
22/39 SA UP TO RTU-1
76/20 SA UP TO RTU-2
69/26 SA TO RTU-2
36/18 G-3
NOTE 15
NOTE 11
NOTE 8
NOTE 7
NOTE 14
NOTE 9
NOTE 5
NOTE 13
AC-1