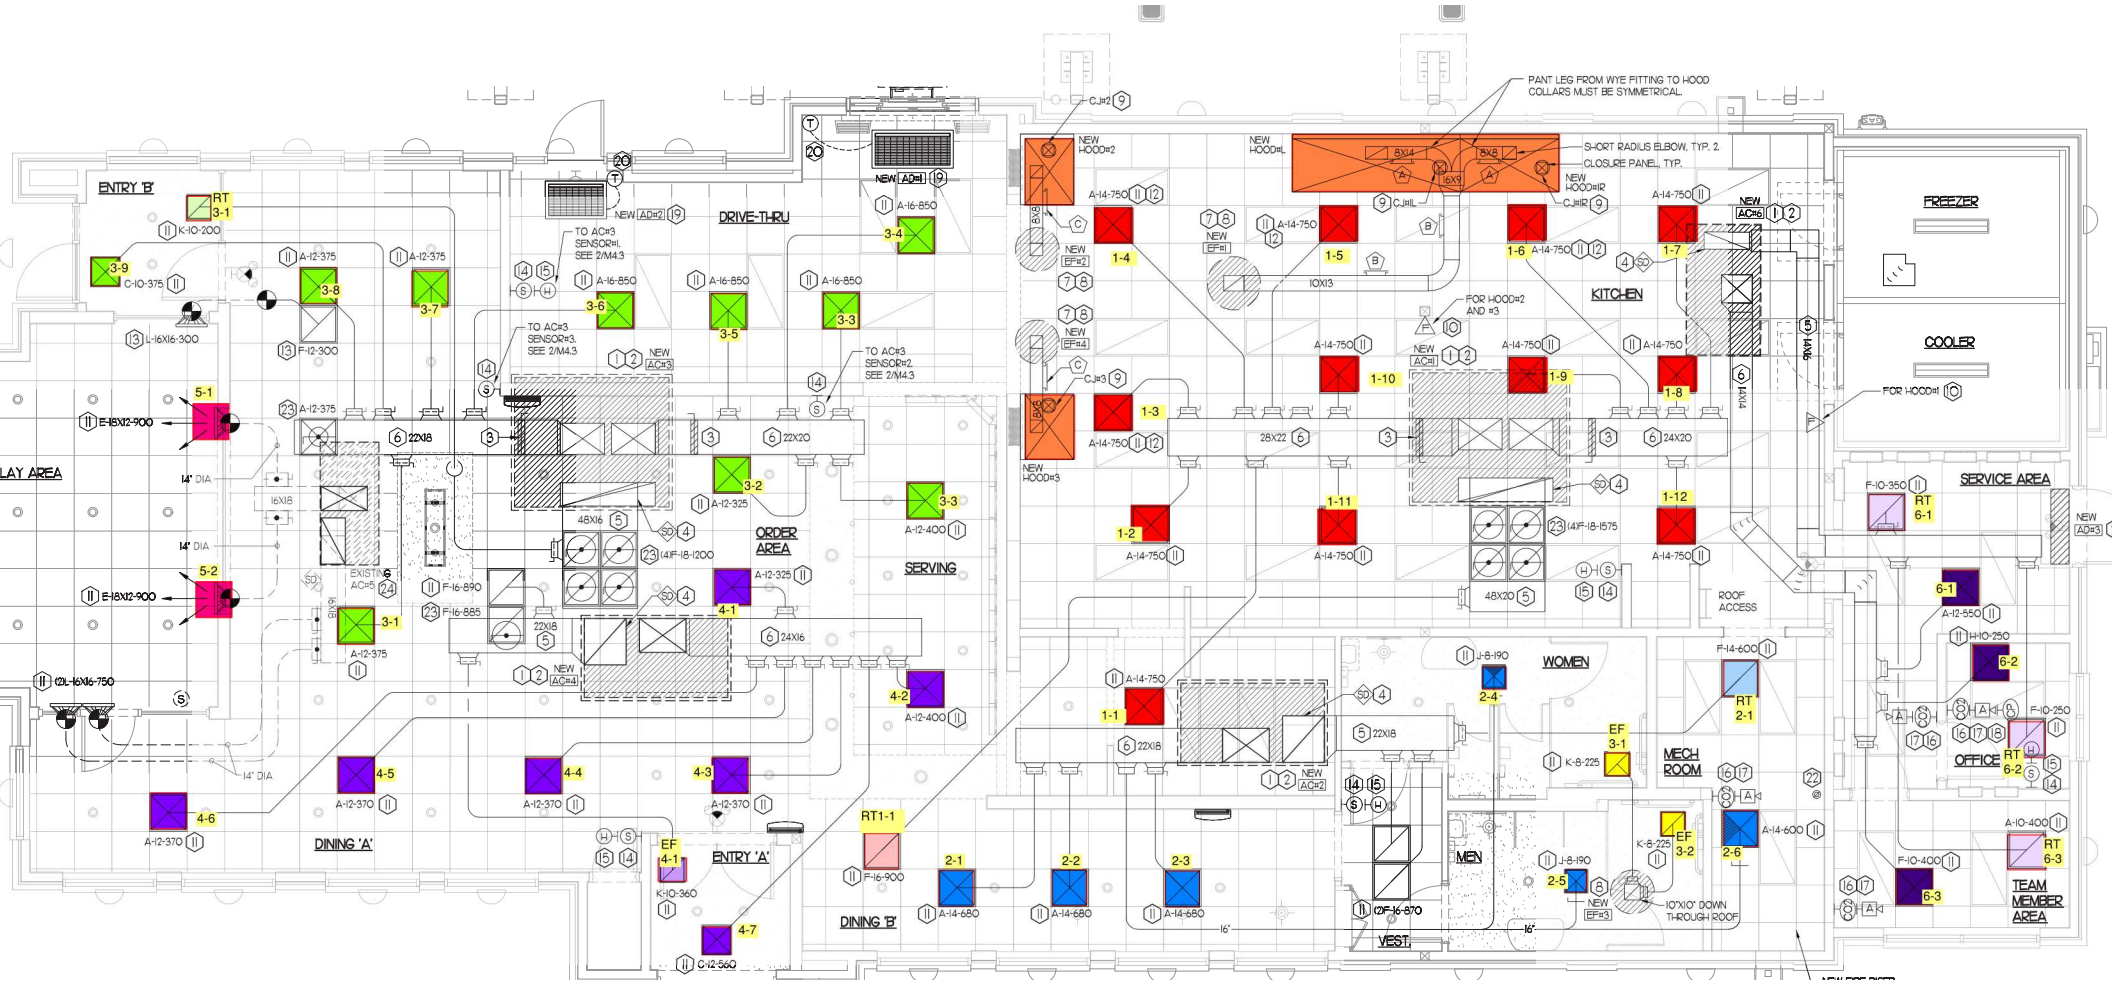
ENTRY 'B'
DRIVE-THRU
ORDER AREA
SERVING
DINING 'A'
ENTRY 'A'
DINING 'B'
KITCHEN
FREEZER
COOLER
SERVICE AREA
WOMEN
MEN
MECH ROOM
OFFICE
TEAM MEMBER AREA
VEST.
ROOF ACCESS
PANT LEG FROM WYE FITTING TO HOOD COLLARS MUST BE SYMMETRICAL.
SHORT RADIUS ELBOW, TYP. 2.
CLOSURE PANEL, TYP.
FOR HOOD#2 AND #3
FOR HOOD#1
10"X10" DOWN THROUGH ROOF