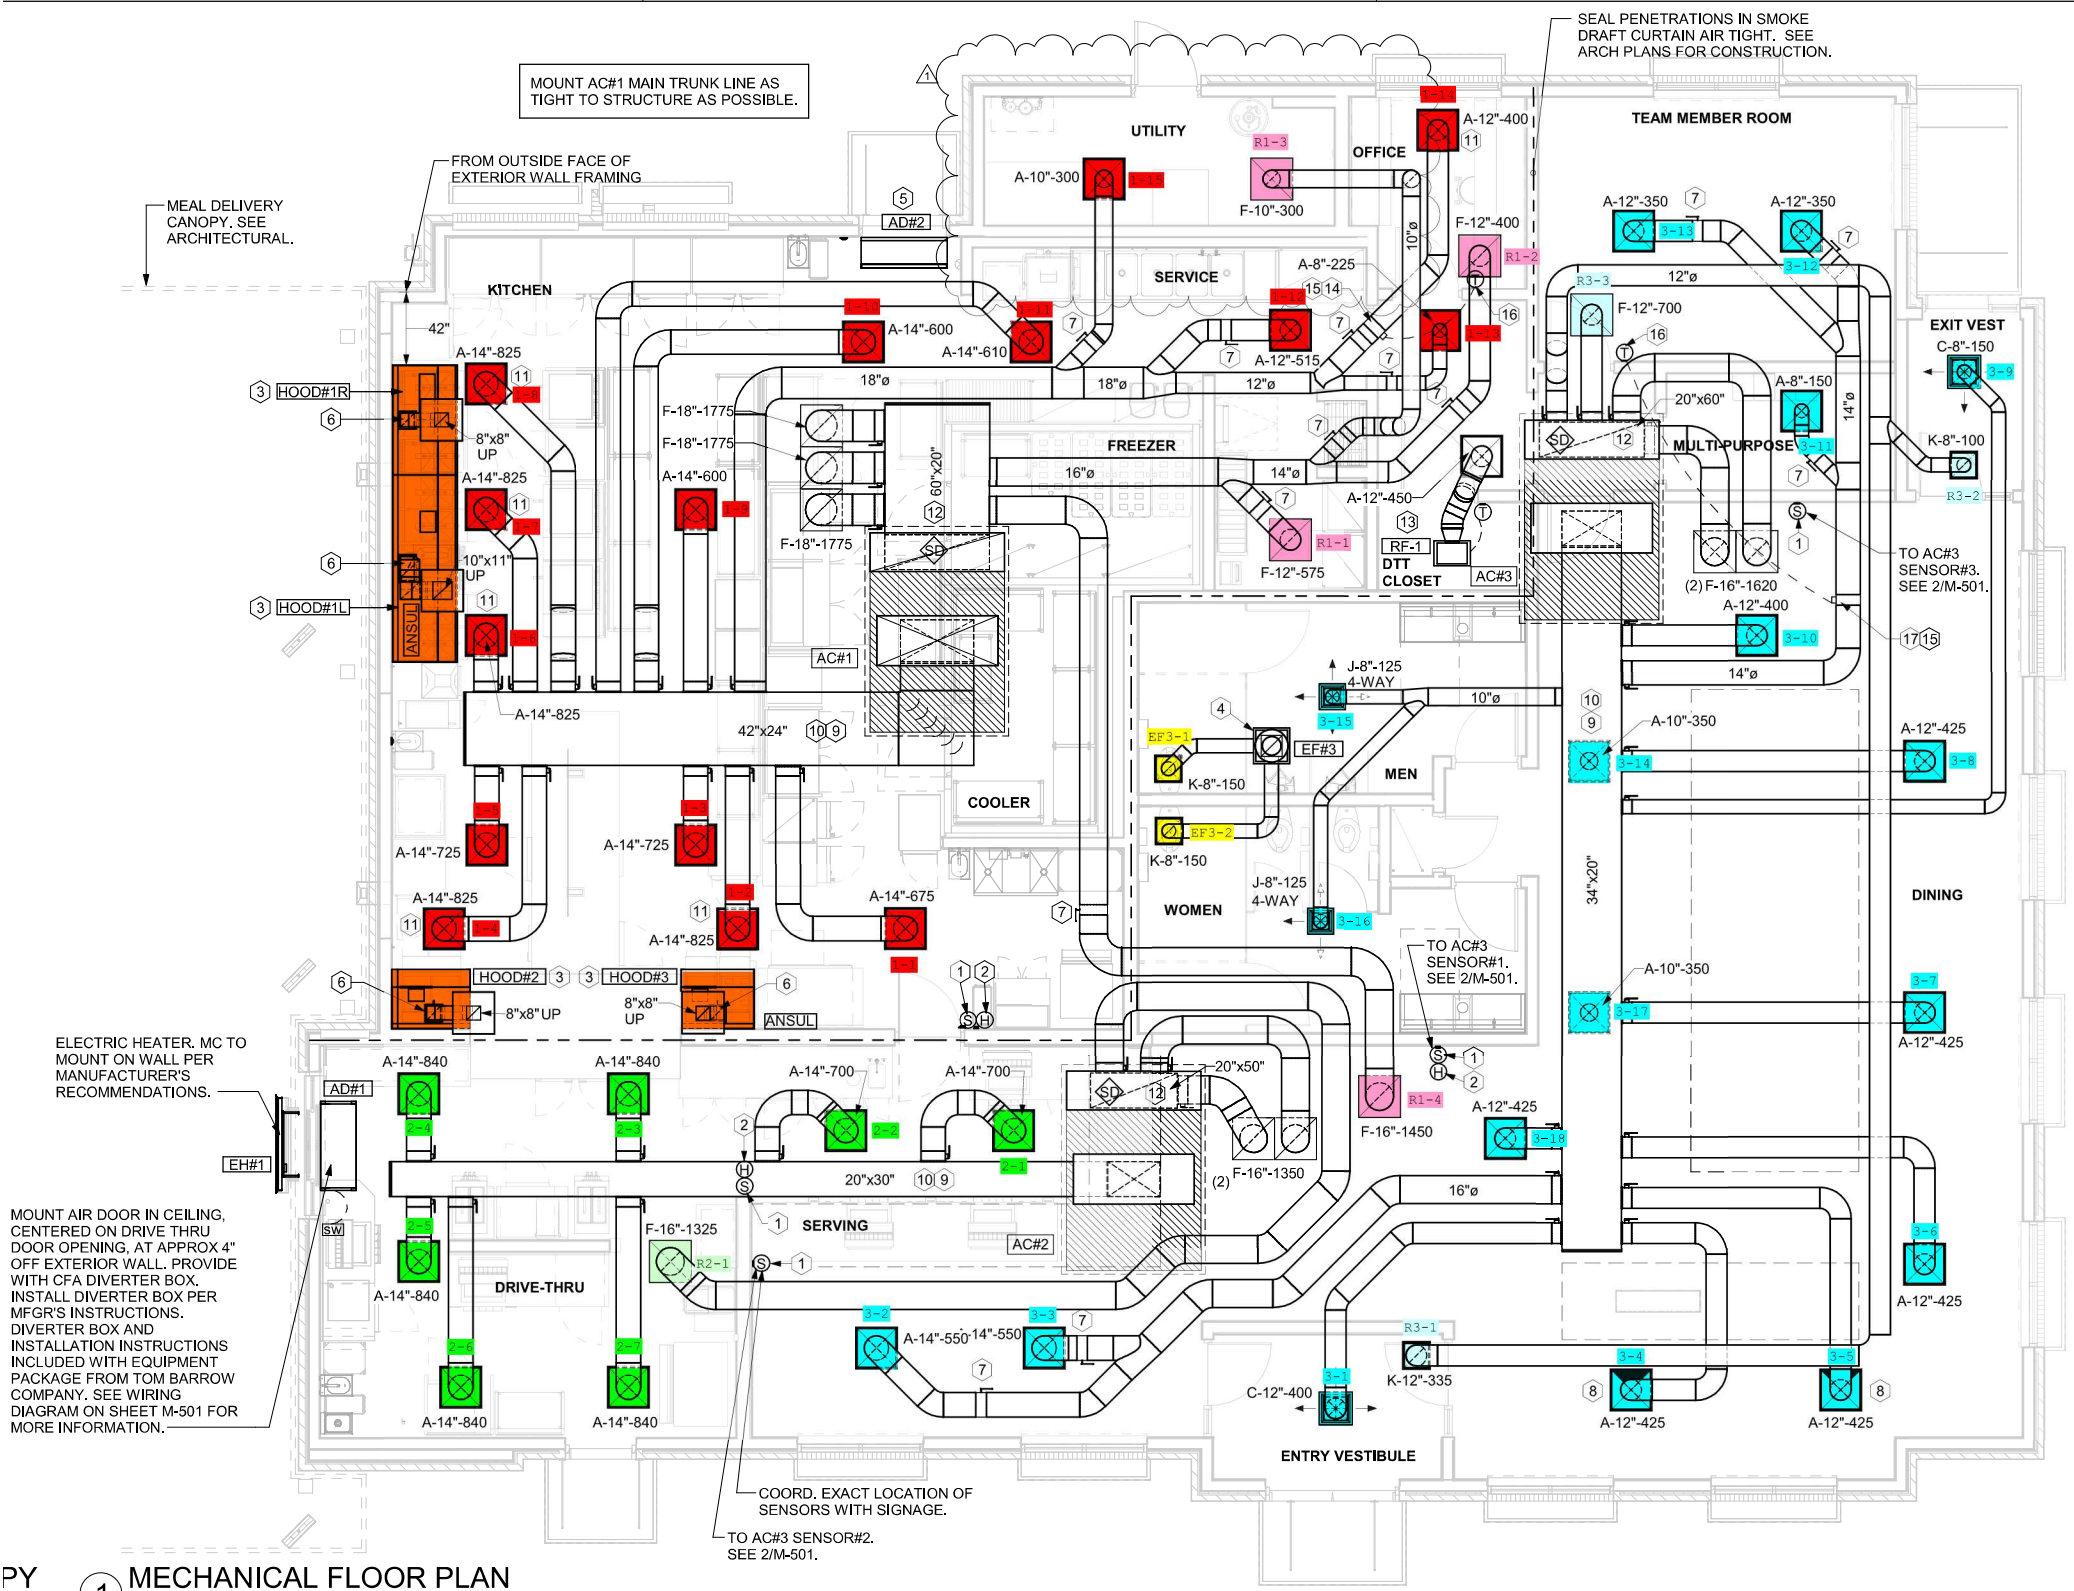

PY

1 MECHANICAL FLOOR PLAN

1/4" = 1'-0"