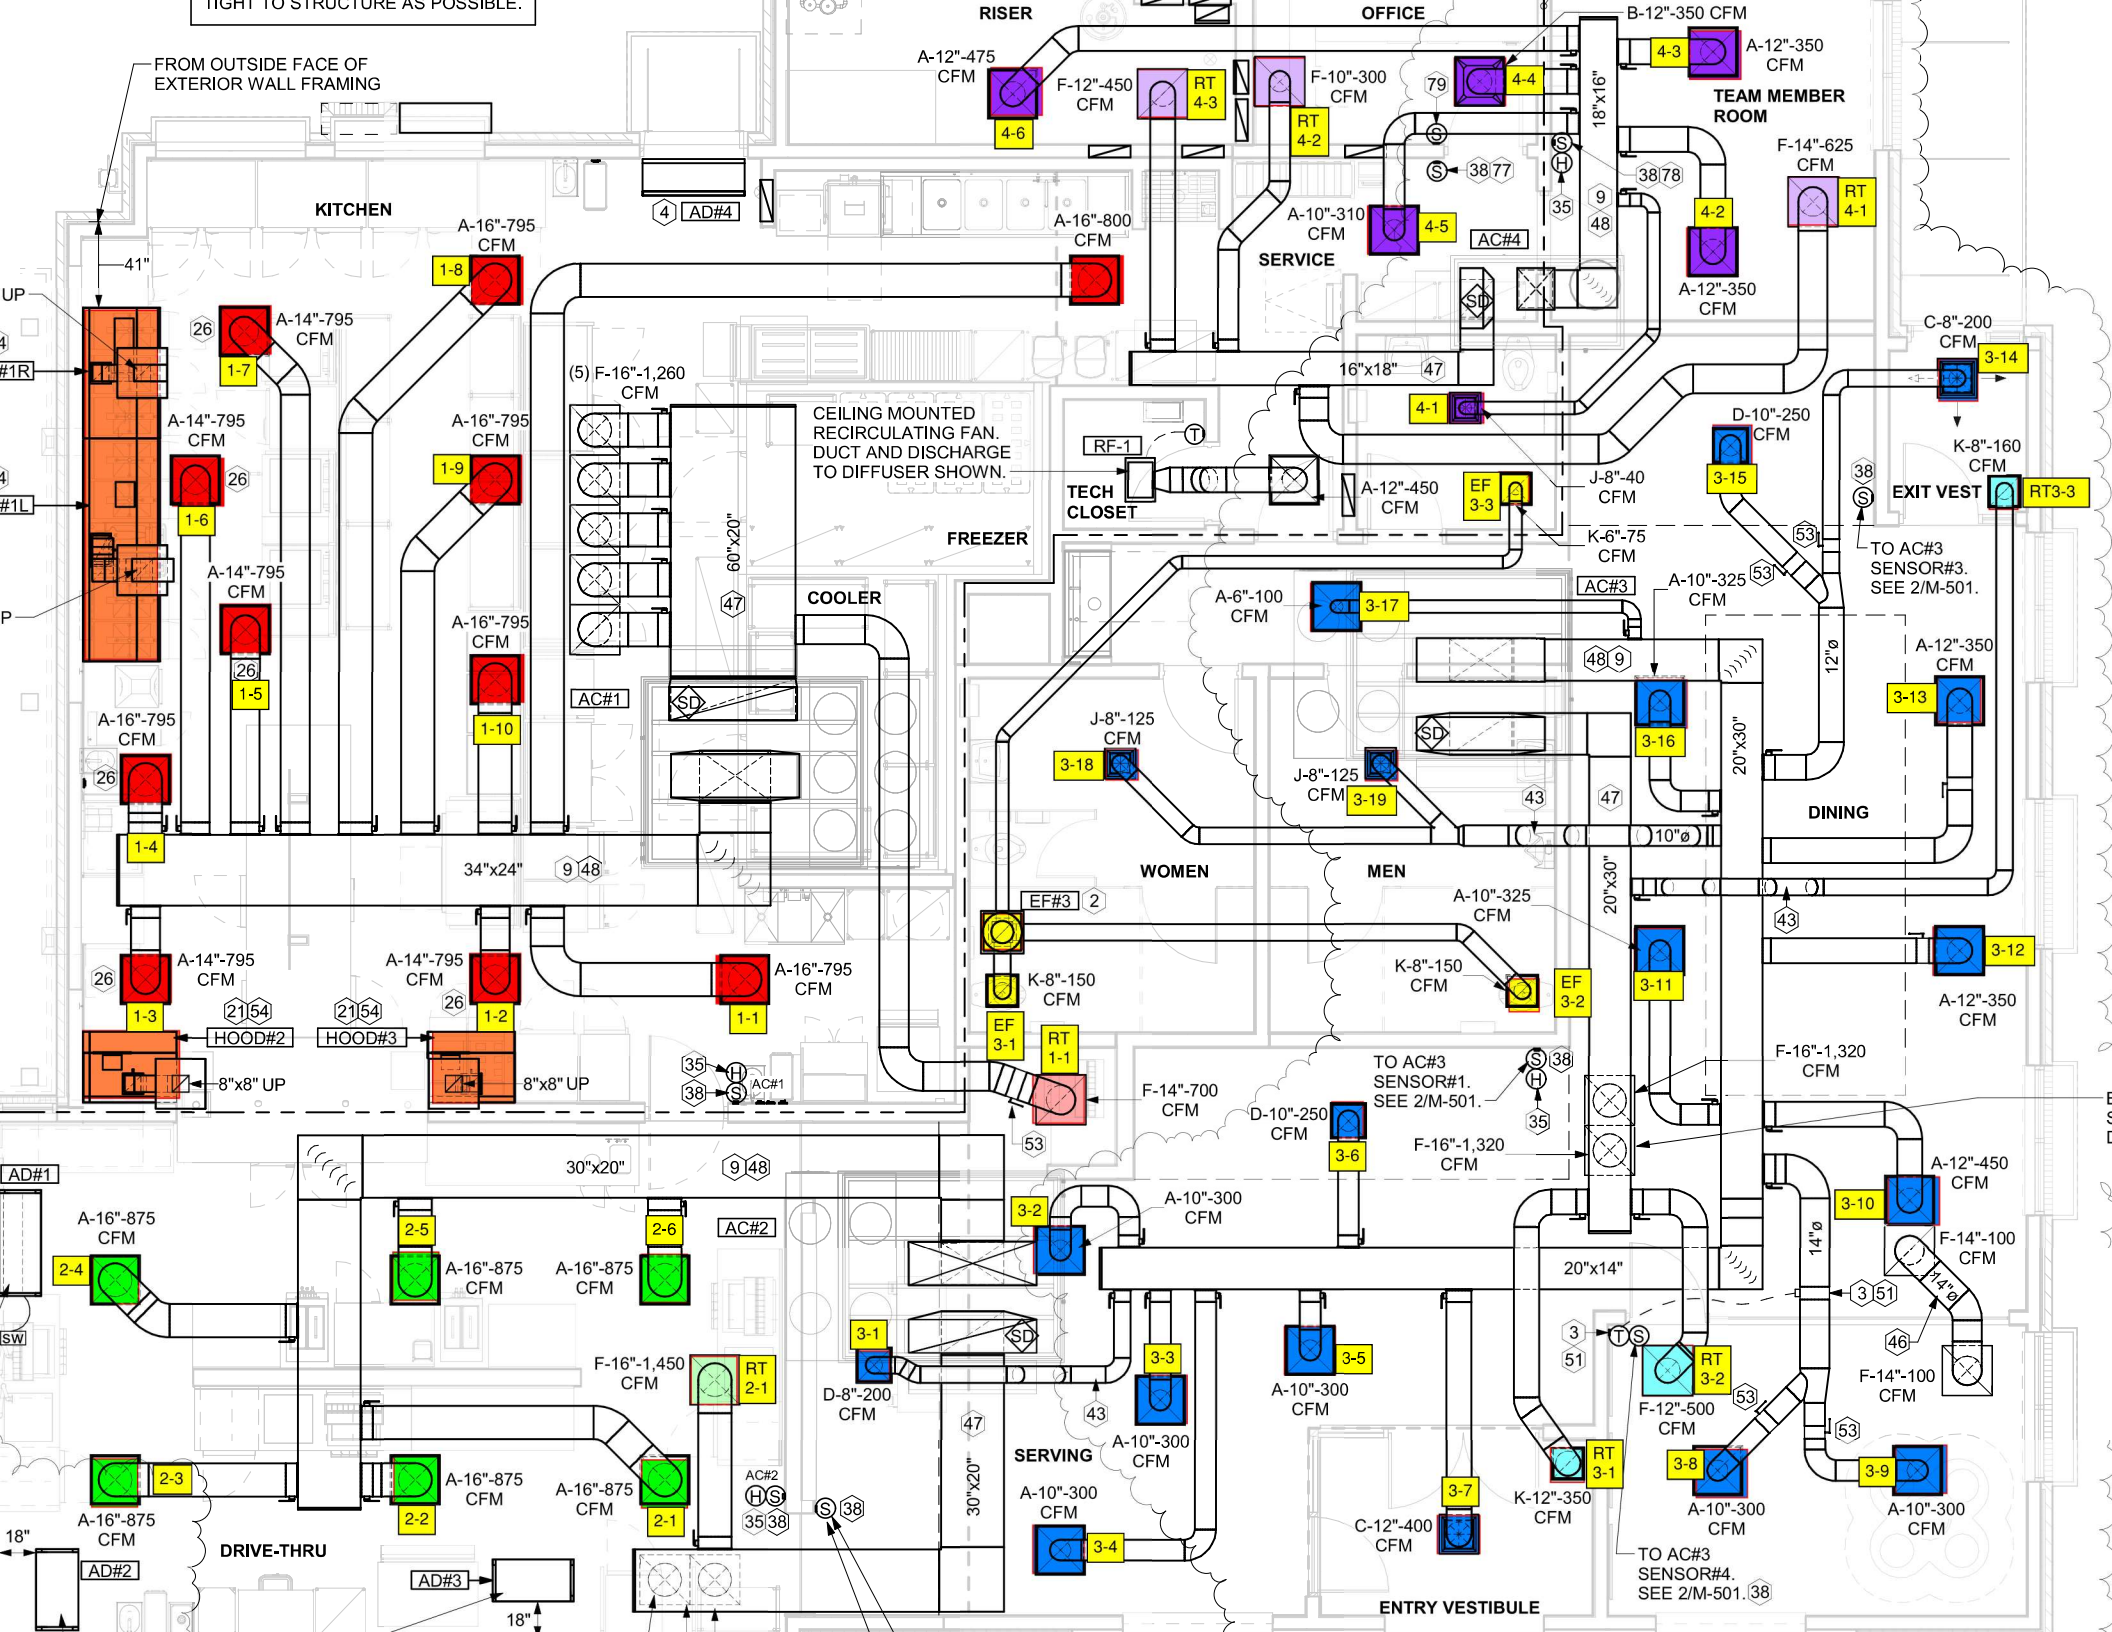
TIGHT TO STRUCTURE AS POSSIBLE.
FROM OUTSIDE FACE OF EXTERIOR WALL FRAMING
RISER
OFFICE
KITCHEN
TEAM MEMBER ROOM
SERVICE
TECH CLOSET
FREEZER
COOLER
CEILING MOUNTED RECIRCULATING FAN. DUCT AND DISCHARGE TO DIFFUSER SHOWN.
TO AC#3 SENSOR#3. SEE 2/M-501.
EXIT VEST
DINING
WOMEN
MEN
TO AC#3 SENSOR#1. SEE 2/M-501.
TO AC#3 SENSOR#4. SEE 2/M-501.
SERVING
DRIVE-THRU
ENTRY VESTIBULE
HOOD#2
HOOD#3
8"x8" UP
A-12"-475 CFM
F-12"-450 CFM
F-10"-300 CFM
B-12"-350 CFM
A-12"-350 CFM
F-14"-625 CFM
A-10"-310 CFM
A-16"-800 CFM
A-16"-795 CFM
A-14"-795 CFM
(5) F-16"-1,260 CFM
A-12"-450 CFM
J-8"-40 CFM
K-6"-75 CFM
C-8"-200 CFM
K-8"-160 CFM
D-10"-250 CFM
A-6"-100 CFM
A-10"-325 CFM
A-12"-350 CFM
J-8"-125 CFM
K-8"-150 CFM
F-14"-700 CFM
F-16"-1,320 CFM
A-10"-300 CFM
A-12"-450 CFM
F-14"-100 CFM
A-16"-875 CFM
F-16"-1,450 CFM
D-8"-200 CFM
F-12"-500 CFM
C-12"-400 CFM
K-12"-350 CFM
A-10"-300 CFM
34"x24"
30"x20"
20"x30"
20"x14"
60"x20"
16"x18"
18"x16"
12"ø
10"ø
14"ø
AC#1
AC#2
AC#3
AC#4
AD#1
AD#2
AD#3
AD#4
RF-1
EF#3
RT 1-1
RT 2-1
RT 3-1
RT 3-2
RT 4-1
RT 4-3
RT3-3