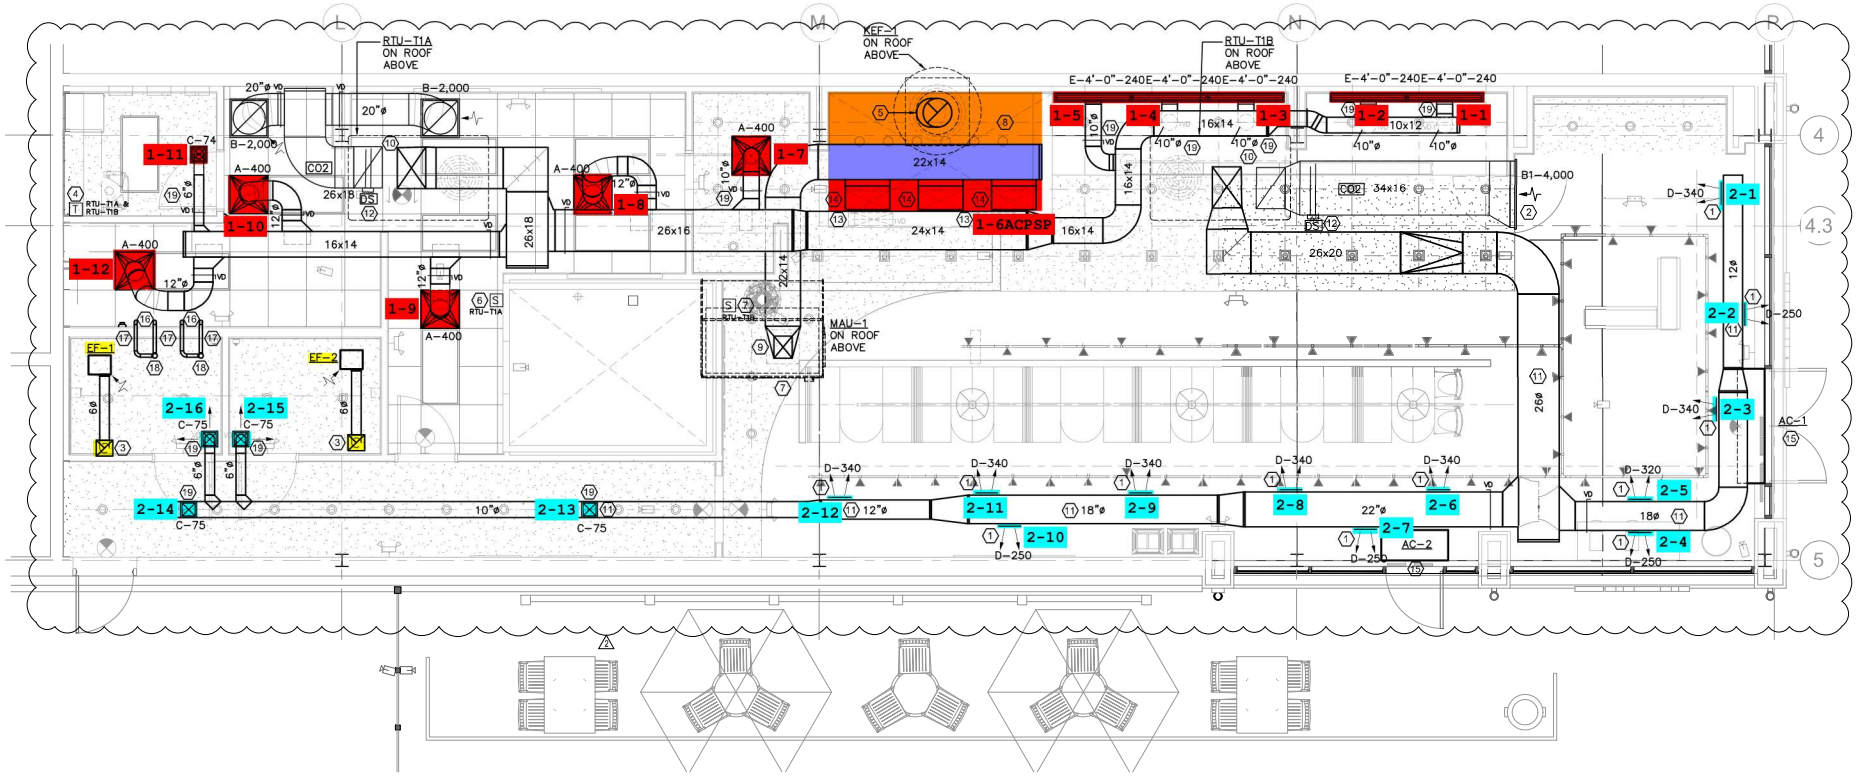

1 M101 MECHANICAL FLOOR PLAN

SCALE: 1/4"=1'-0"