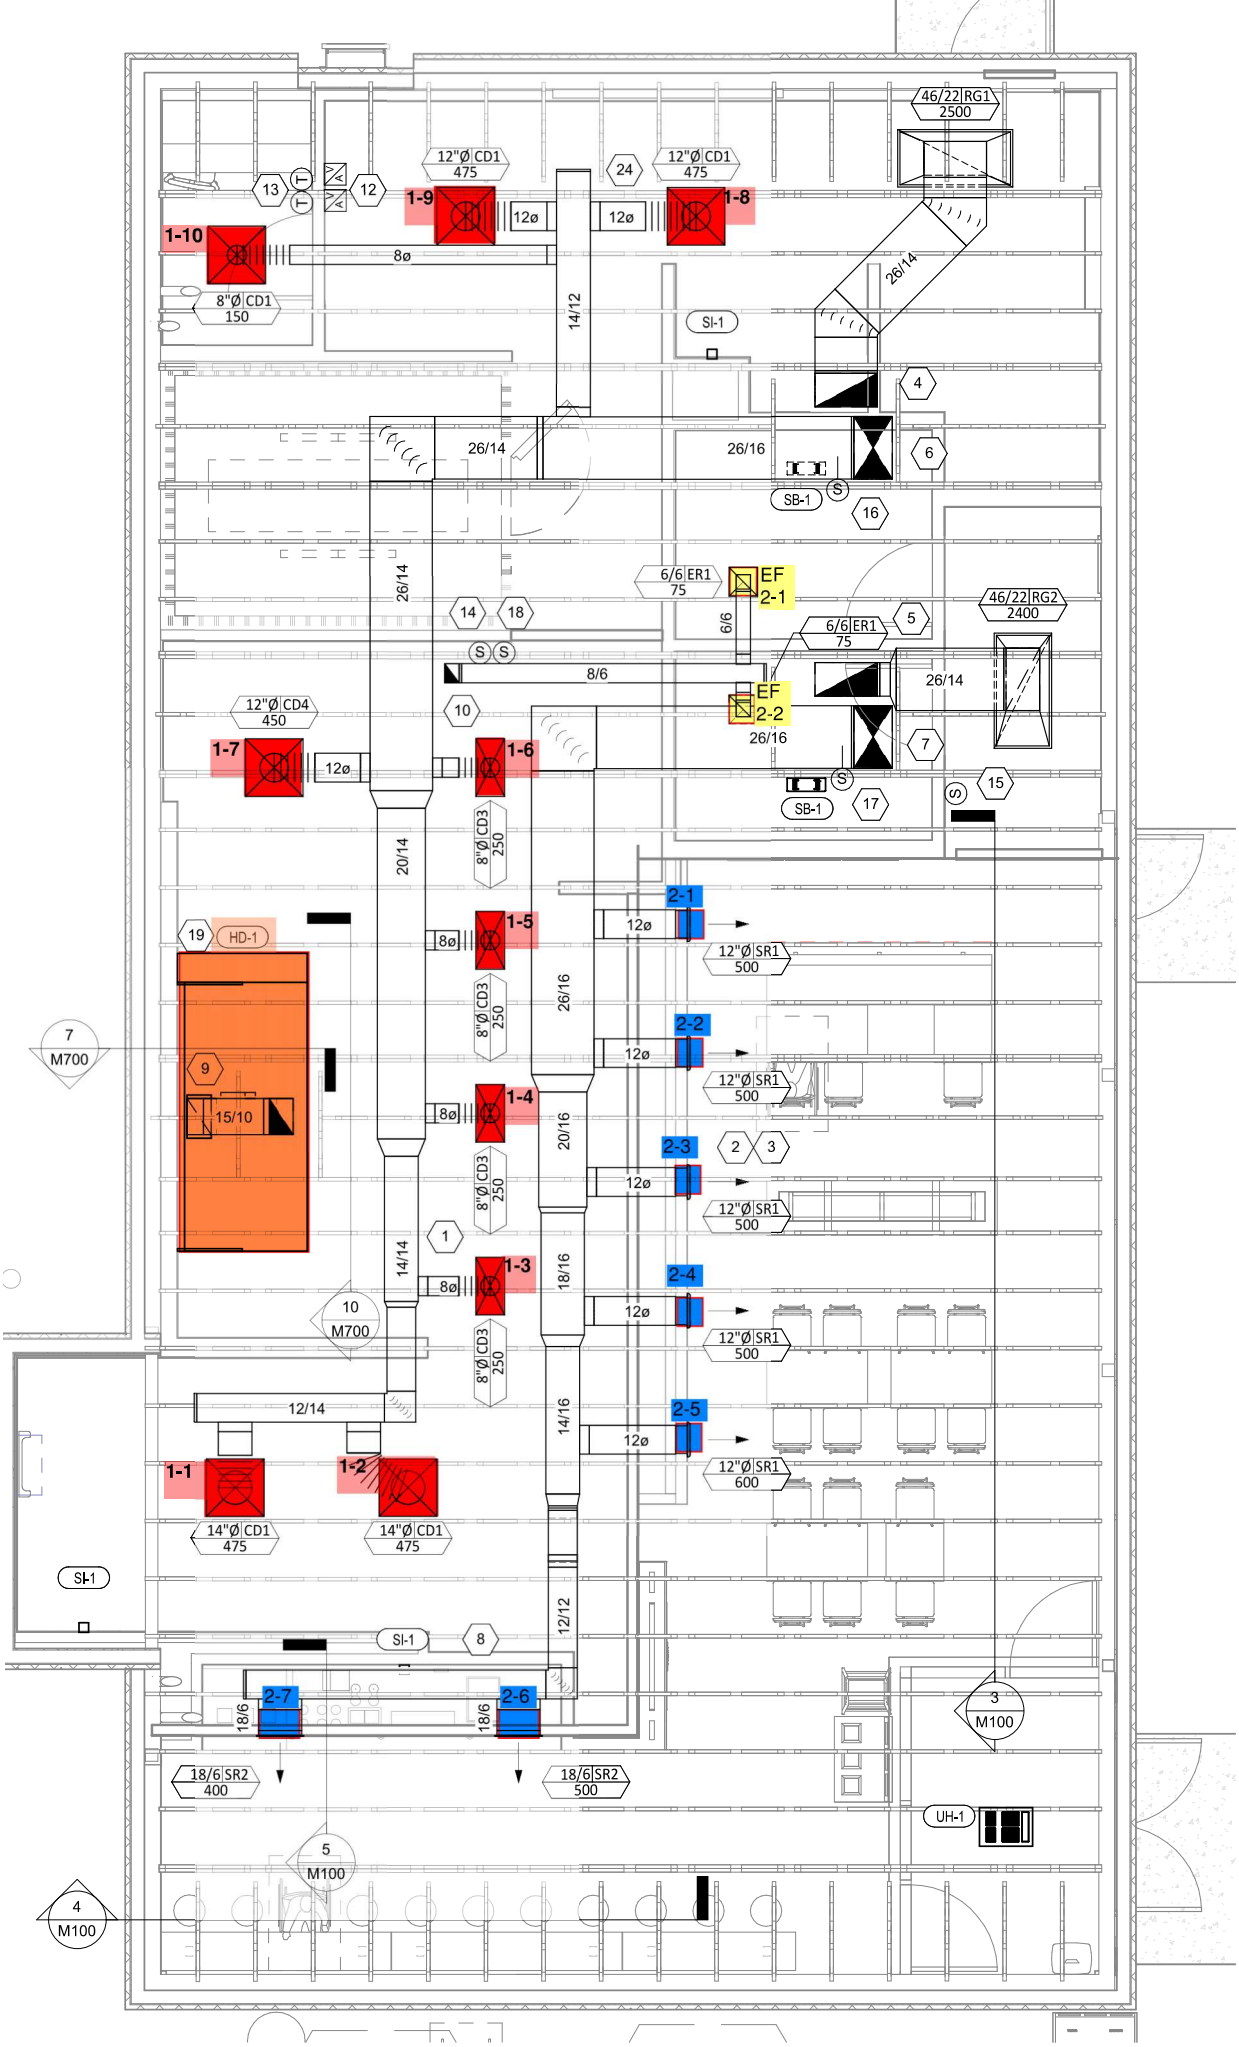

HVAC FLOOR PLAN

1 M100

1/4" = 1'-0"

04/24/
OPYRIGHT 2024
HIS DRAWING IS AN
ND AS SUCH REMA
HIPOTLE MEXICAN
SE OF THIS DOCUM
TENDED ONLY BY
HIPOTLE MEXICAN